



Unit_Wall: 35_1003

Drawn by: JA


Job-Number: 15-RP-033-039

Type: Exterior 8'

Unitl #: 35

L: 6071 / H: 2467 / W: 140 / A: 14.98 m²

Single Wall #: 1mfw1003

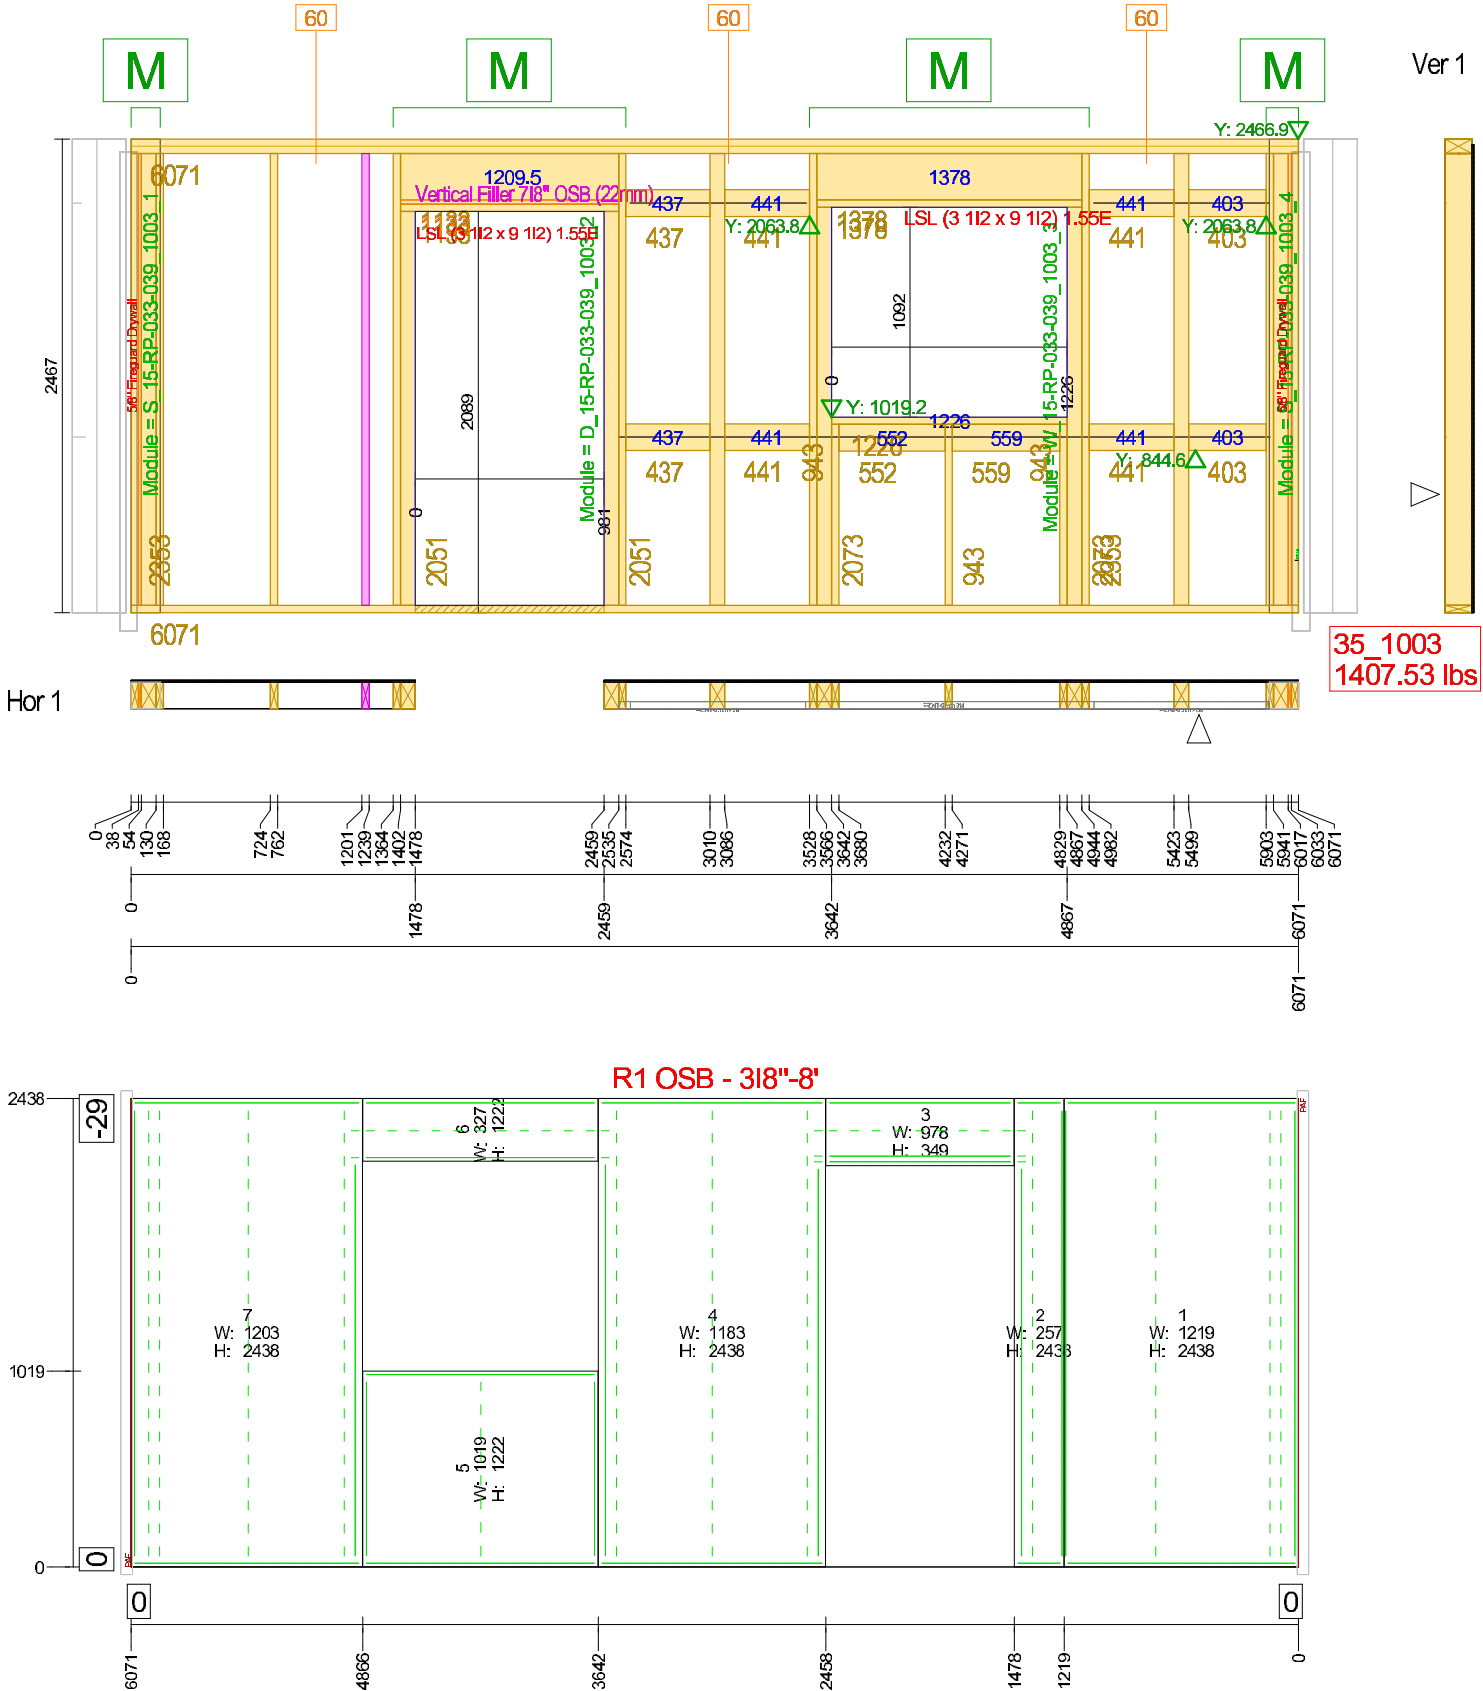

AREA	Name / Initials
Manual Build	
WBS	
Framing Station	
Sheathing	
Insulation/Interior	
Windows/Backing	
Ext. Finishing	
Loading	

If you have issues, note them on the back and return the drawing to the office including your name, please



Unit_Wall: 35_1007

Drawn by: JA



Job-Number: 15-RP-033-039

Type: Exterior 8'

Unitl #: 35

L: 6071 / H: 2467 / W: 140 / A: 14.98 m²

Single Wall #: 1mfw1007

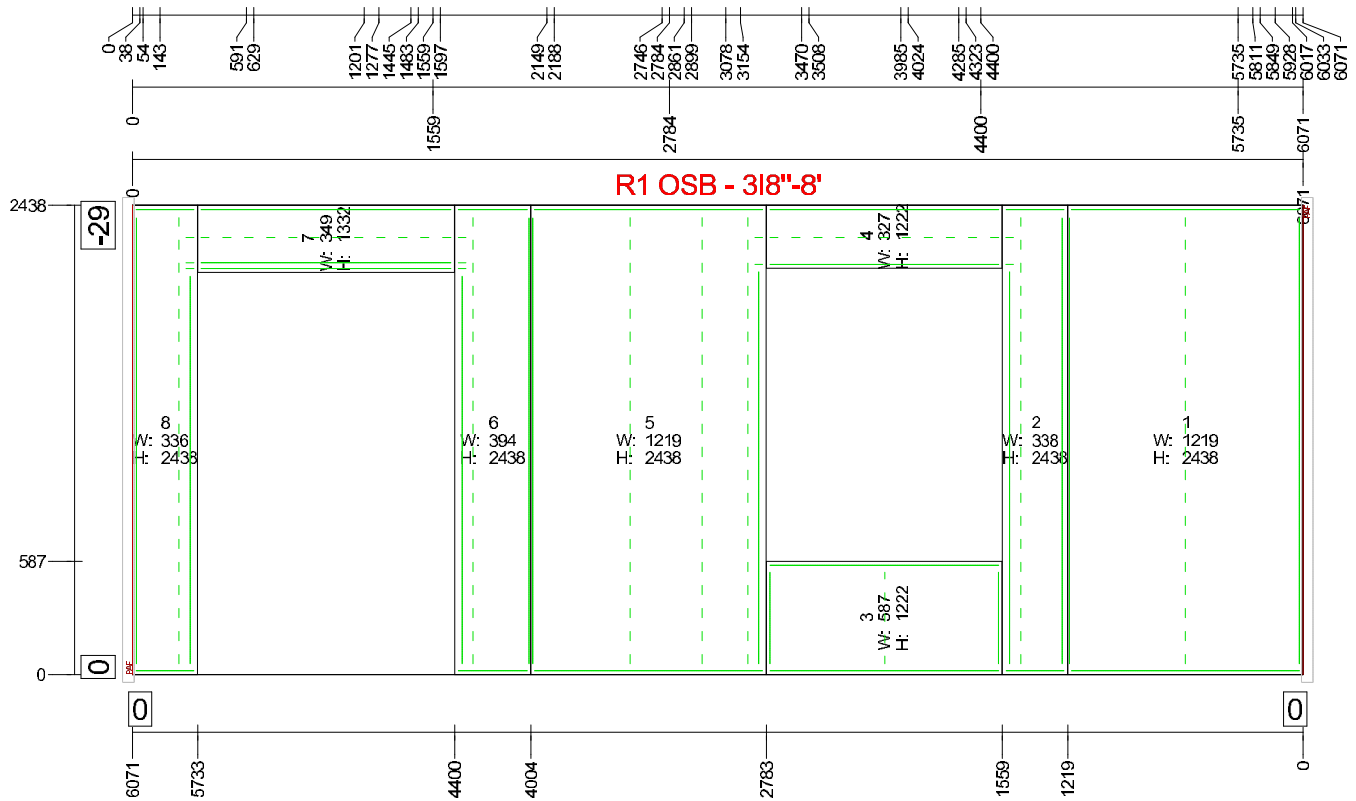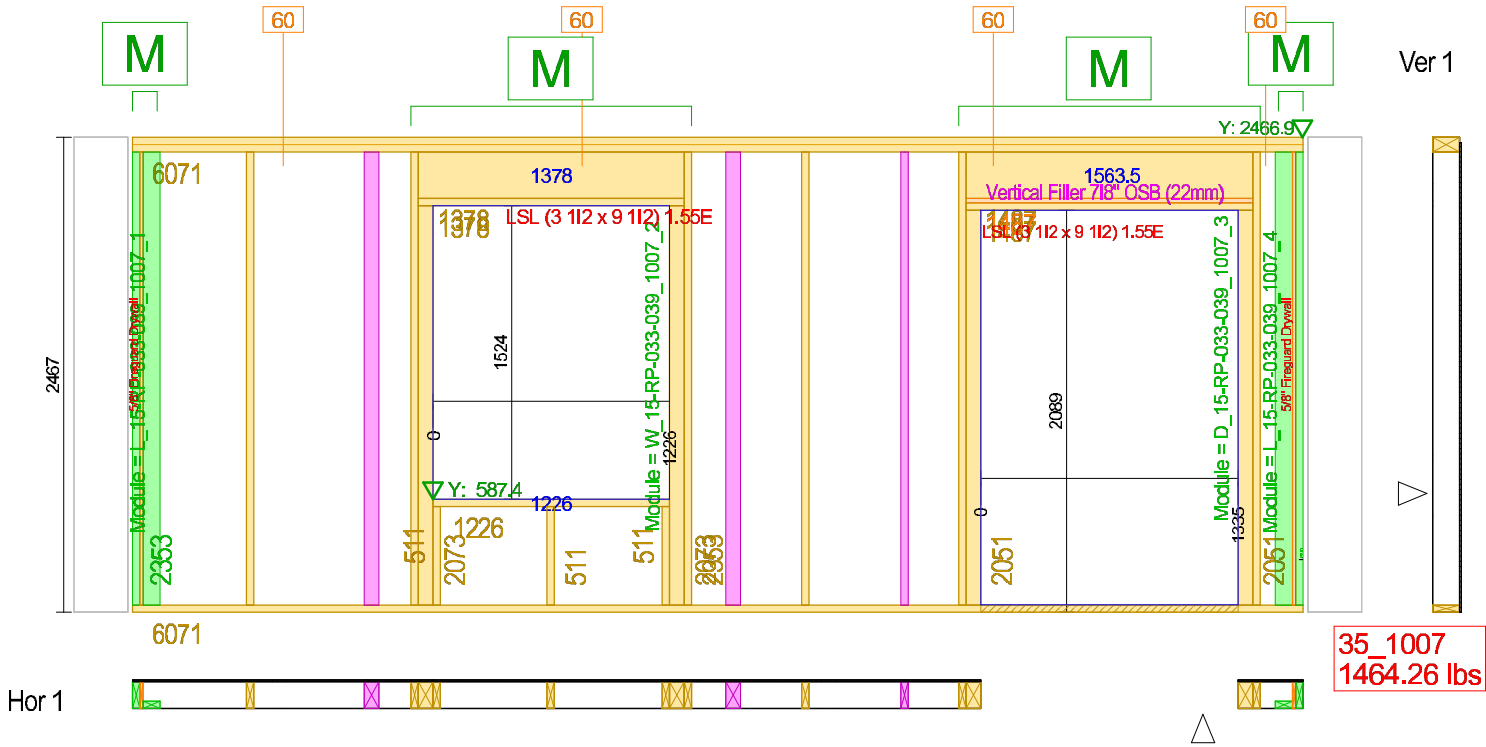


AREA	Name / Initials
Manual Build	
WBS	
Framing Station	
Sheathing	
Insulation/Interior	
Windows/Backing	
Ext. Finishing	
Loading	

you have issues, note them on the back and return the drawing to the office including your name, please



Unit_Wall: 35_1034

Drawn by: JA	Job-Number: 15-RP-033-039
Type: Int_wall 8'	Unitl #: 35
L: 3184 / H: 2467 / W: 140 / A: 7.86 m²	Single Wall #: 1mfw1034

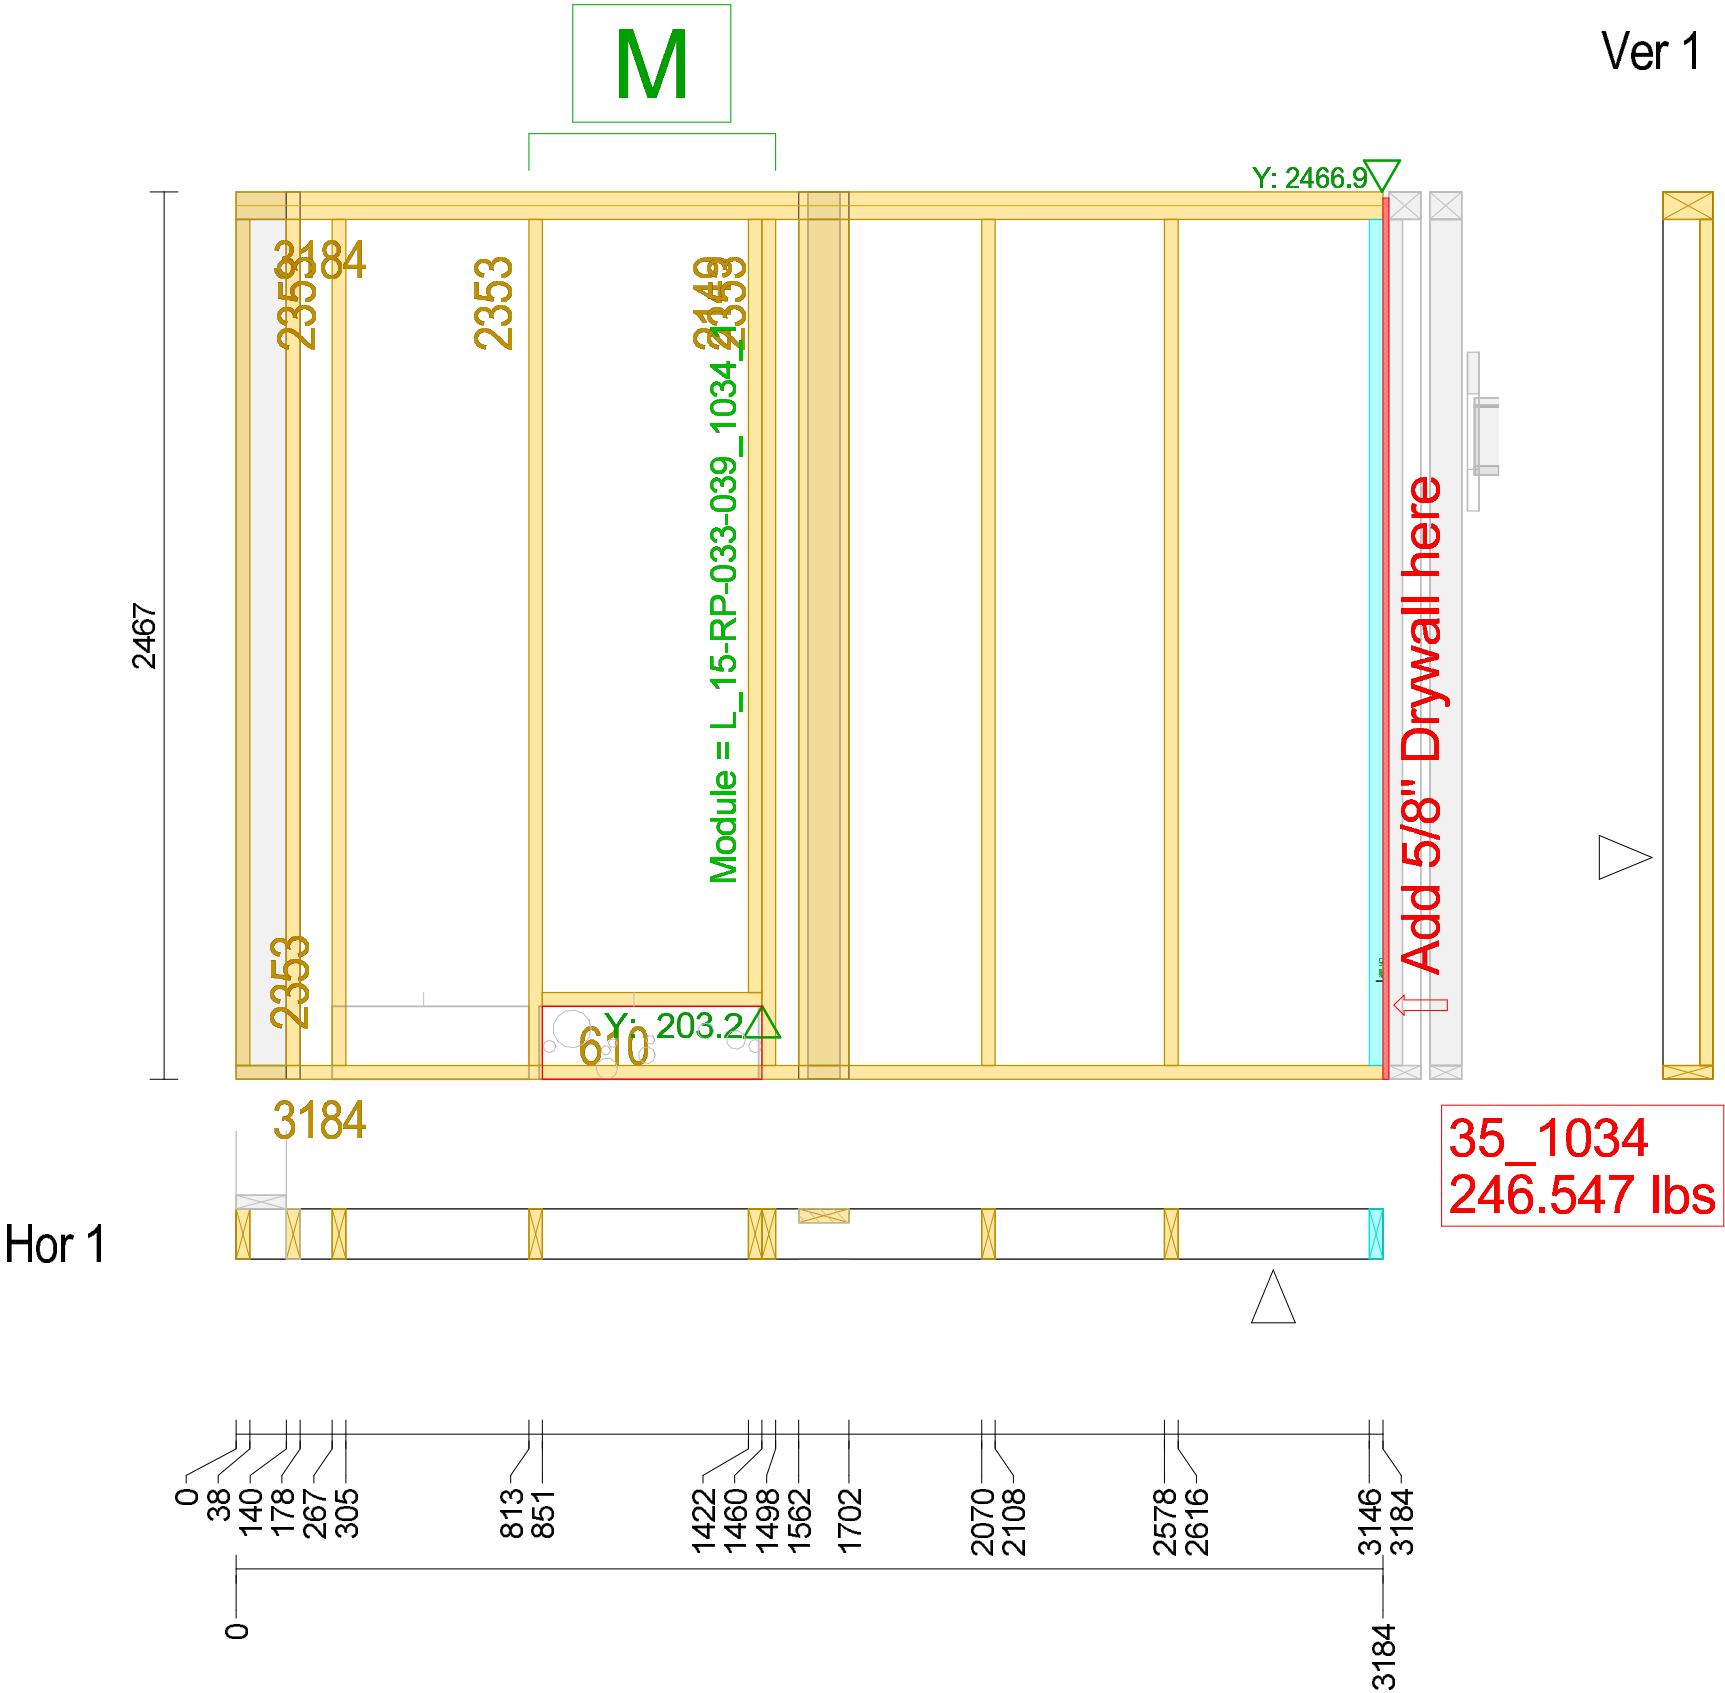


you have issues, note them on the back and return the drawing to the office including your name, please



Unit_Wall: 35_1035

Drawn by: JA	Job-Number: 15-RP-033-039
Type: Int_wall 8'	Unitl #: 35
L: 584 / H: 2467 / W: 140 / A: 1.44 m²	Single Wall #: 1mfw1035

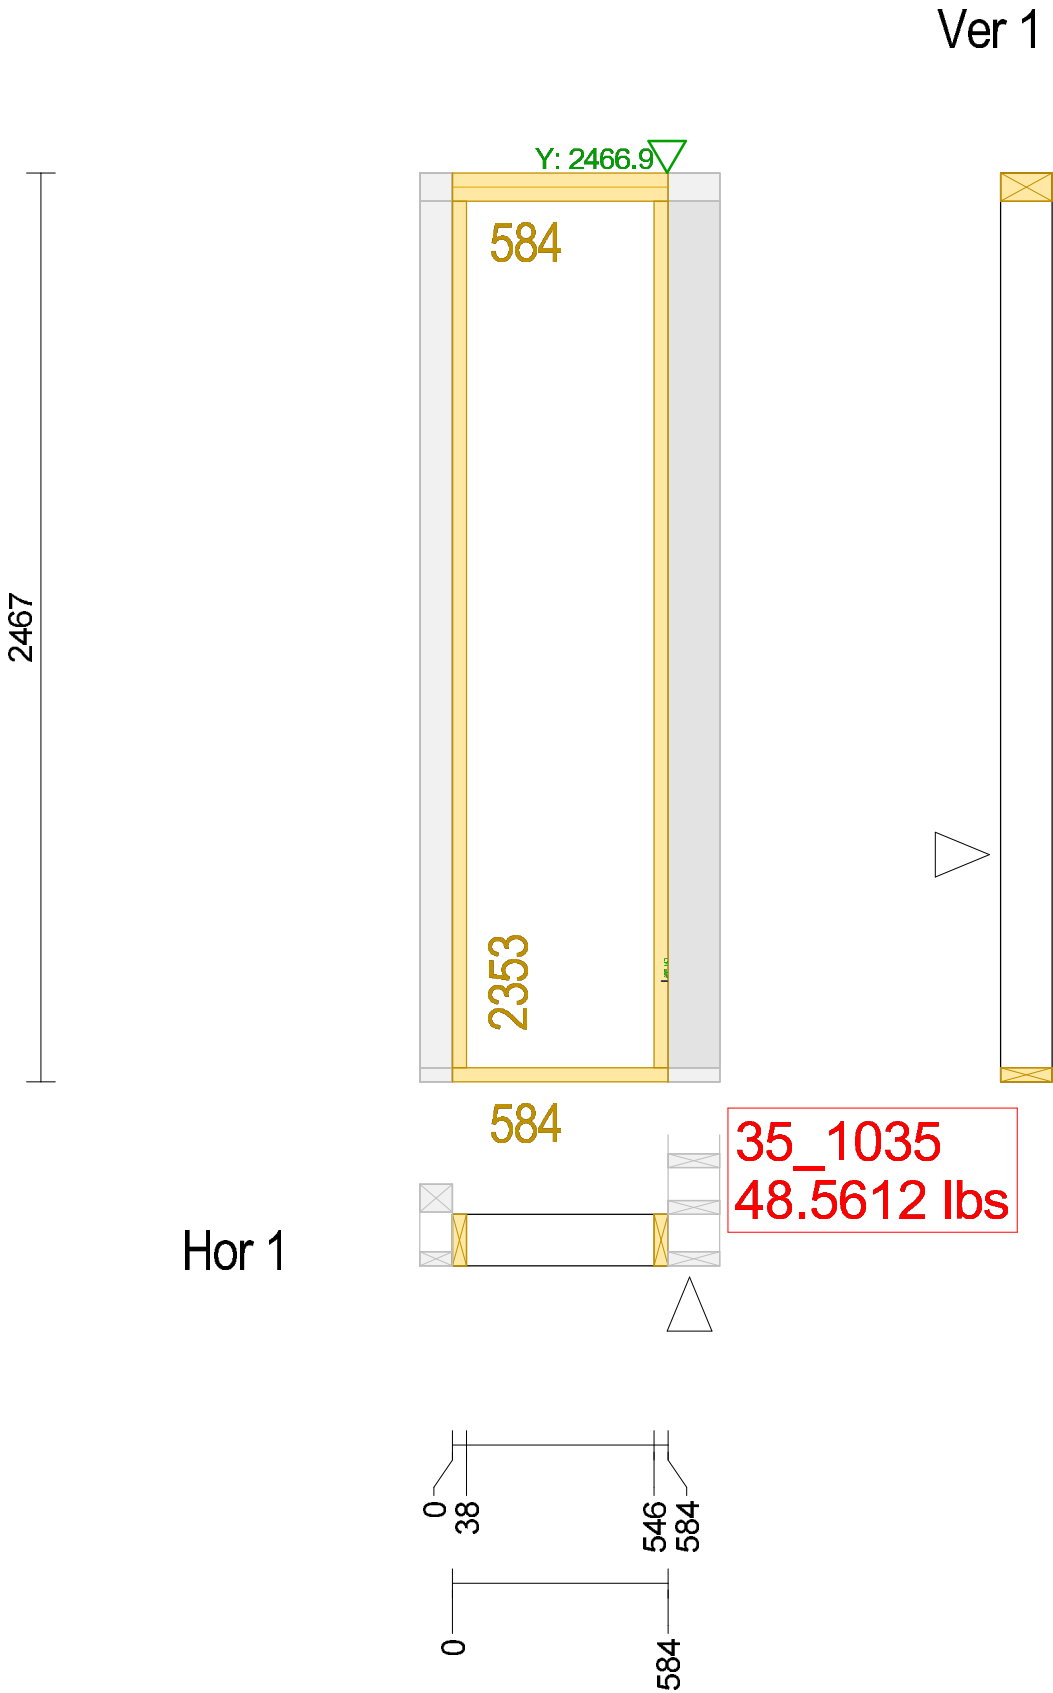

AREA	Name / Initials
Manual Build	
WBS	
Framing Station	
Sheathing	
Insulation/Interior	
Windows/Backing	
Ext. Finishing	
Loading	

you have issues, note them on the back and return the drawing to the office including your name, please



Drawn by: JA


Job-Number: 15-RP-033-039

Type: Int_wall 8'

Unitl #: 35

L: 1587 / H: 2467 / W: 89 / A: 3.92 m²

Single Wall #: 1mfw1036

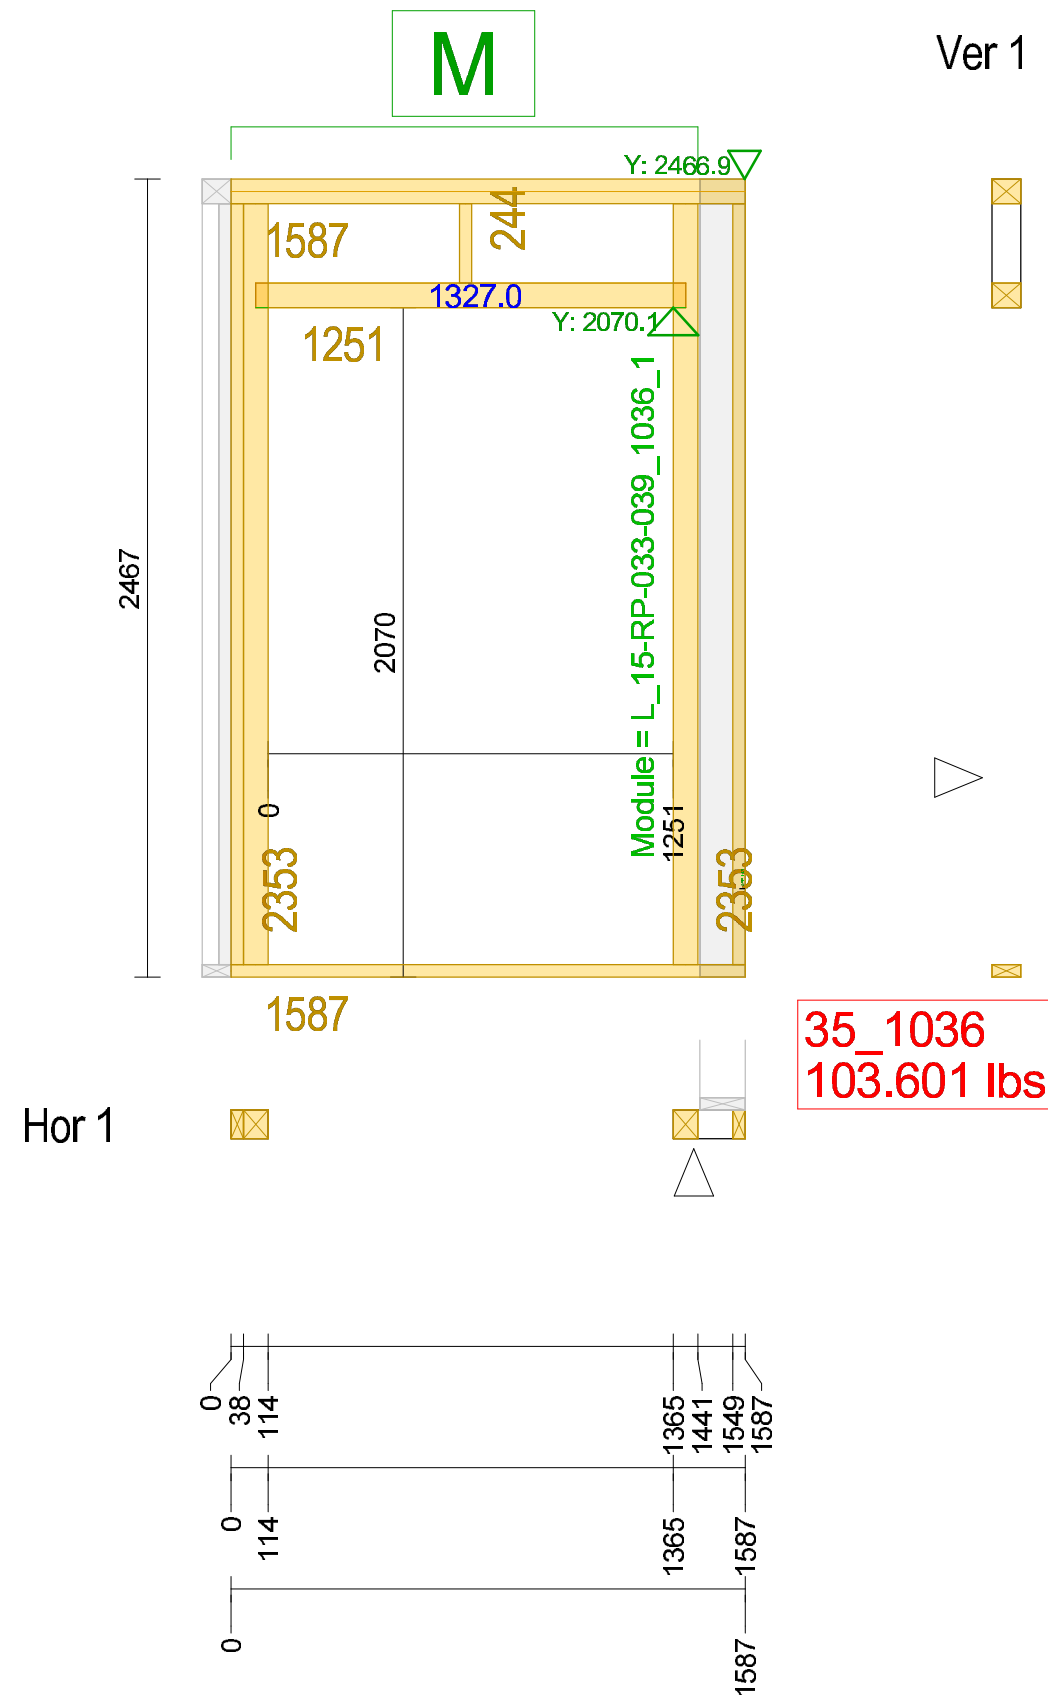



AREA	Name / Initials
Manual Build	
WBS	
Framing Station	
Sheathing	
Insulation/Interior	
Windows/Backing	
Ext. Finishing	
Loading	

you have issues, note them on the back and return the drawing to the office including your name, please



Unit_Wall: 35_1037

Drawn by: JA	Job-Number: 15-RP-033-039
Type: Int_wall 8'	Unitl #: 35
L: 1651 / H: 2467 / W: 89 / A: 4.07 m²	Single Wall #: 1mfw1037

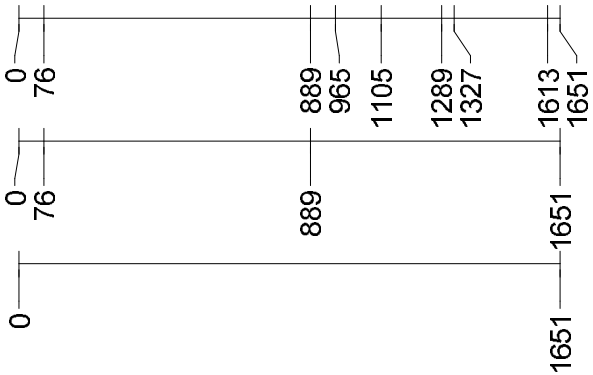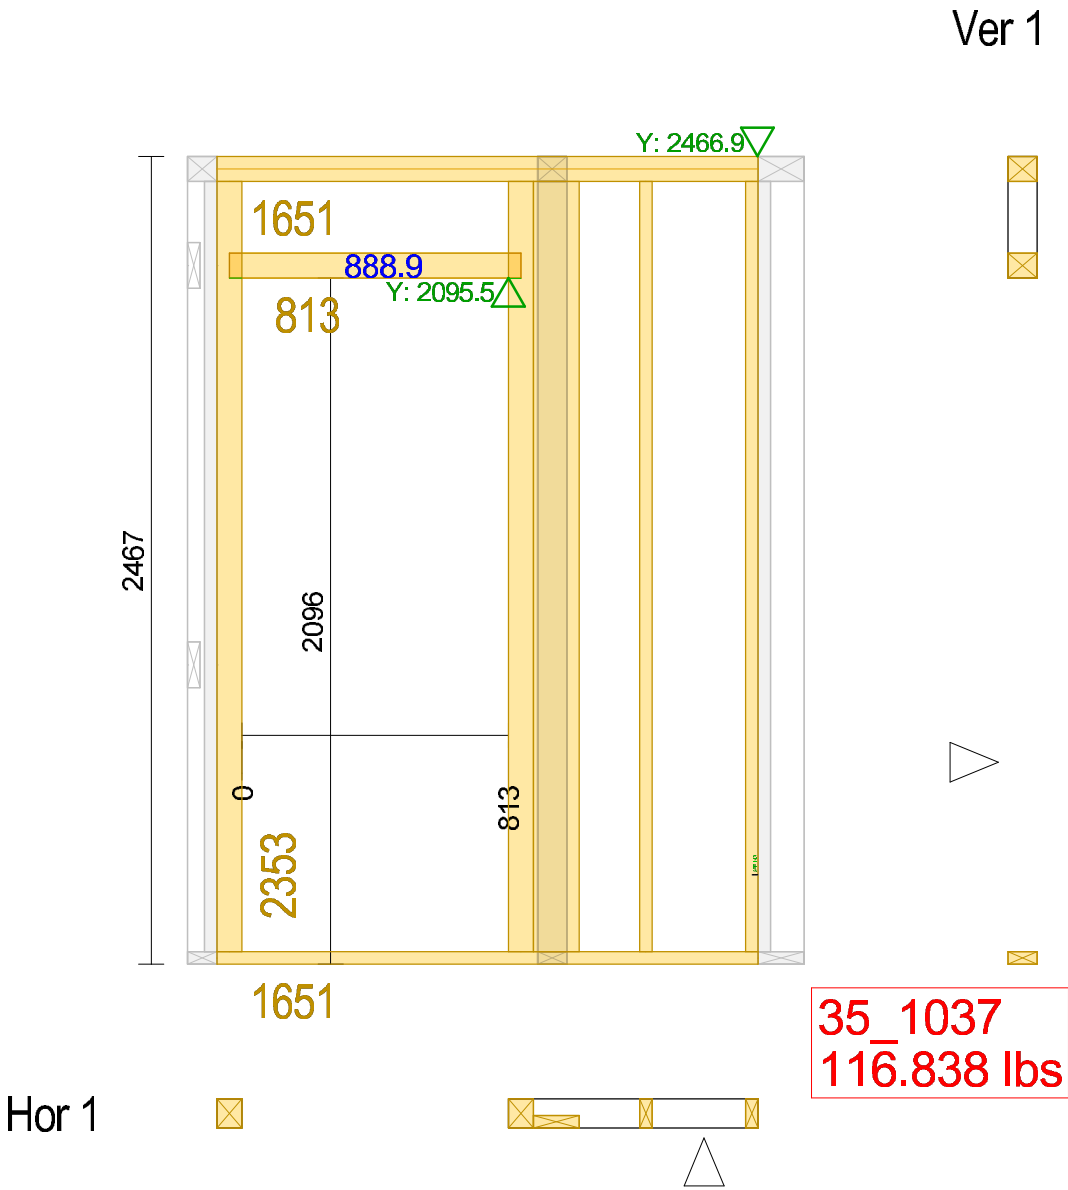

AREA	Name / Initials
Manual Build	
WBS	
Framing Station	
Sheathing	
Insulation/Interior	
Windows/Backing	
Ext. Finishing	
Loading	


you have issues, note them on the back and return the drawing to the office including your name, please



Unit_Wall: 35_1038

Drawn by: JA	Job-Number: 15-RP-033-039
Type: Int_wall 8'	Unitl #: 35
L: 3045 / H: 2467 / W: 89 / A: 7.51 m²	Single Wall #: 1mfw1038

Ver 1

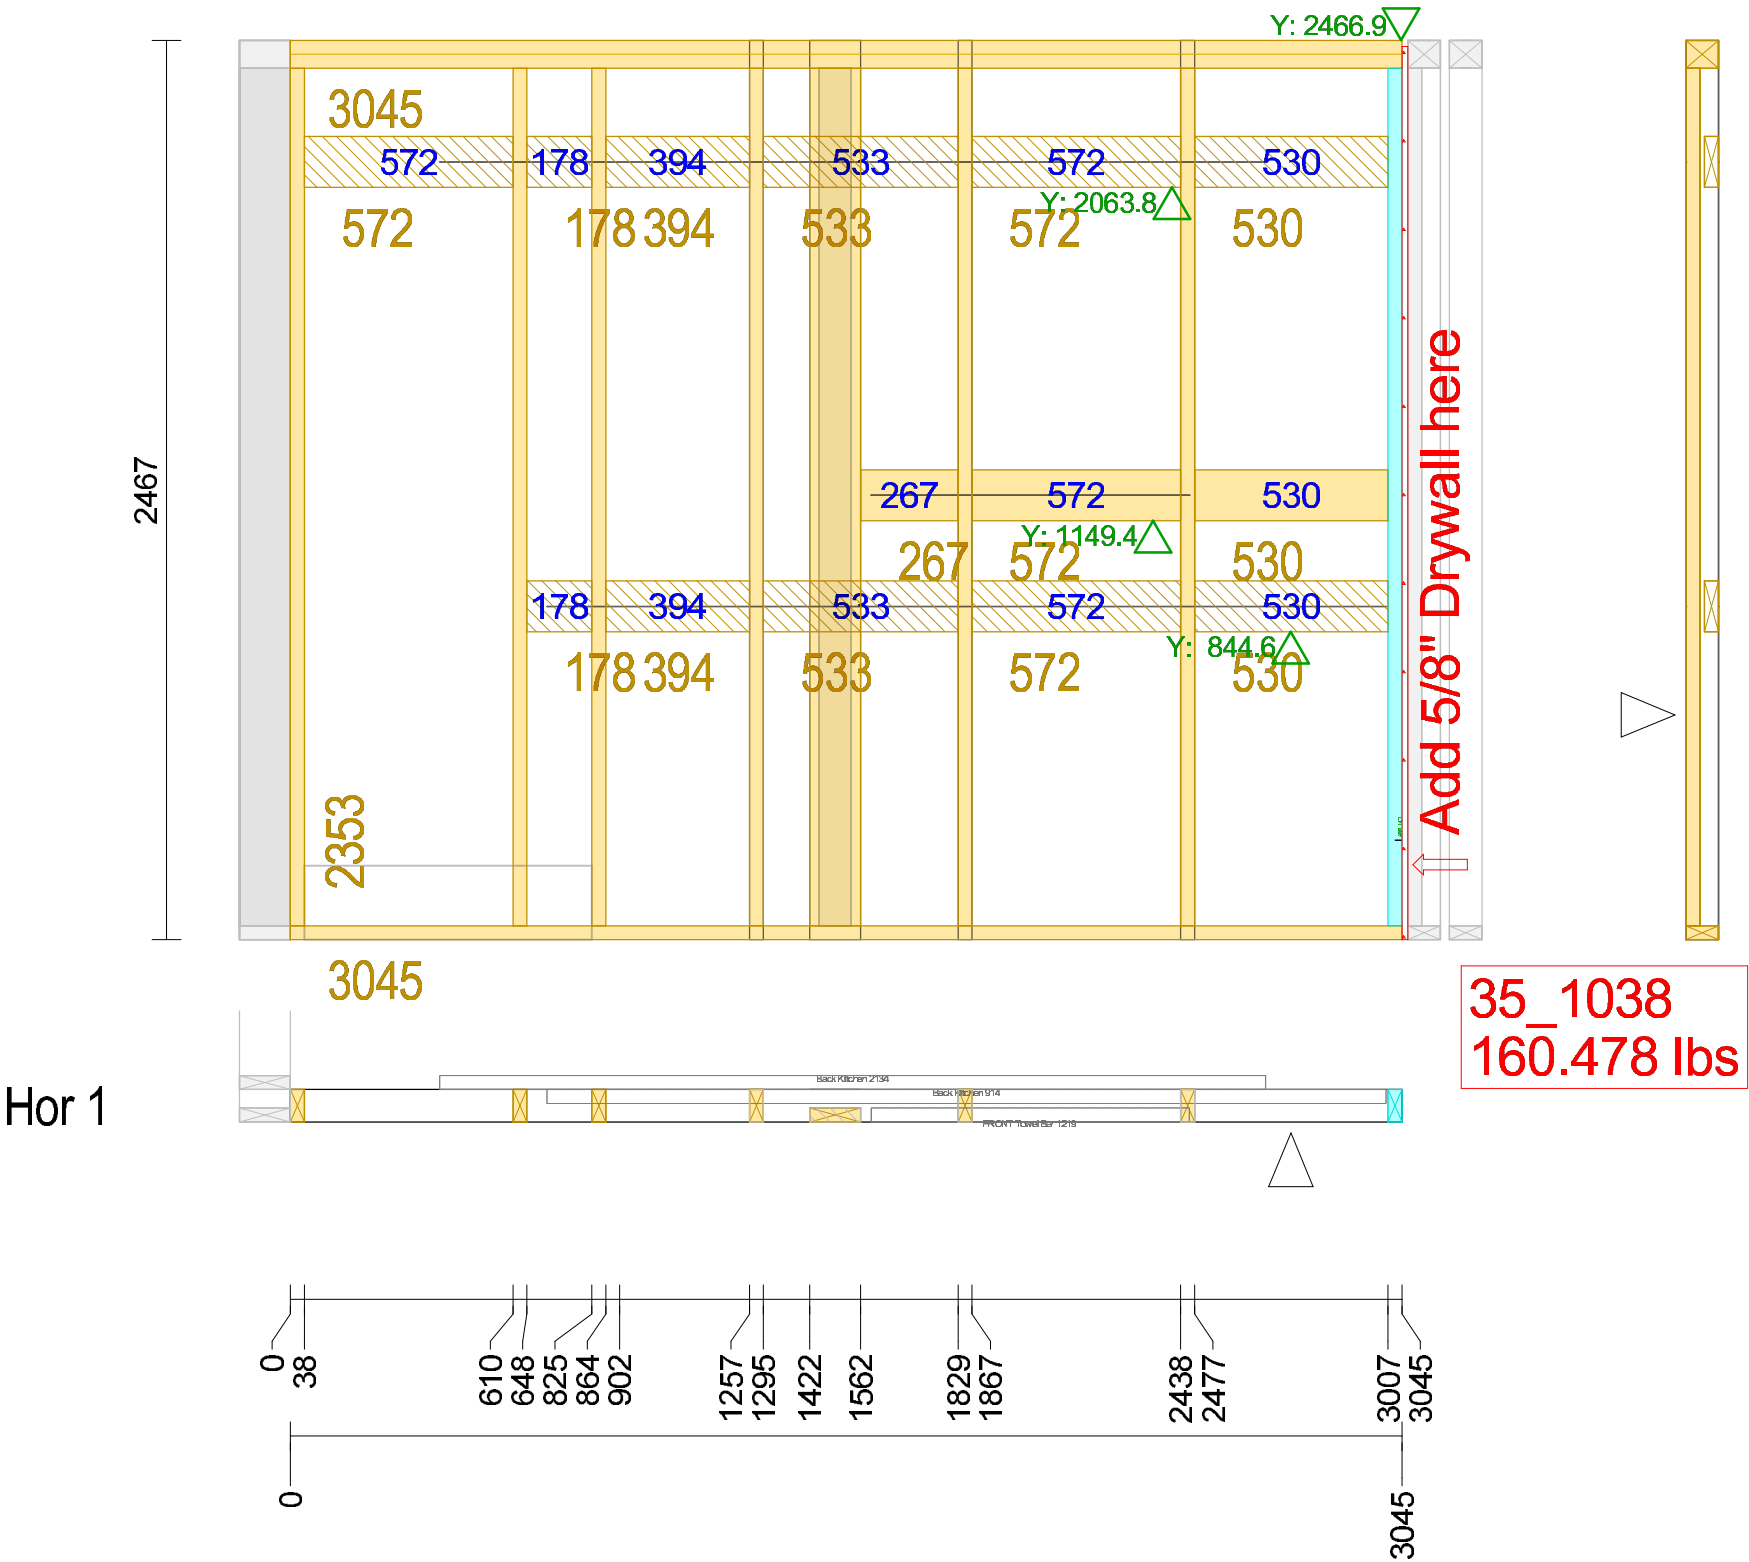


AREA	Name / Initials
Manual Build	
WBS	
Framing Station	
Sheathing	
Insulation/Interior	
Windows/Backlog	
Ext. Finishing	
Loading	

you have issues, note them on the back and return the drawing to the office including your name, please



Unit_Wall: 35_1039

Drawn by: JA	Job-Number: 15-RP-033-039
Type: Int_wall 8'	Unitl #: 35
L: 749 / H: 2467 / W: 140 / A: 1.85 m²	Single Wall #: 1mfw1039

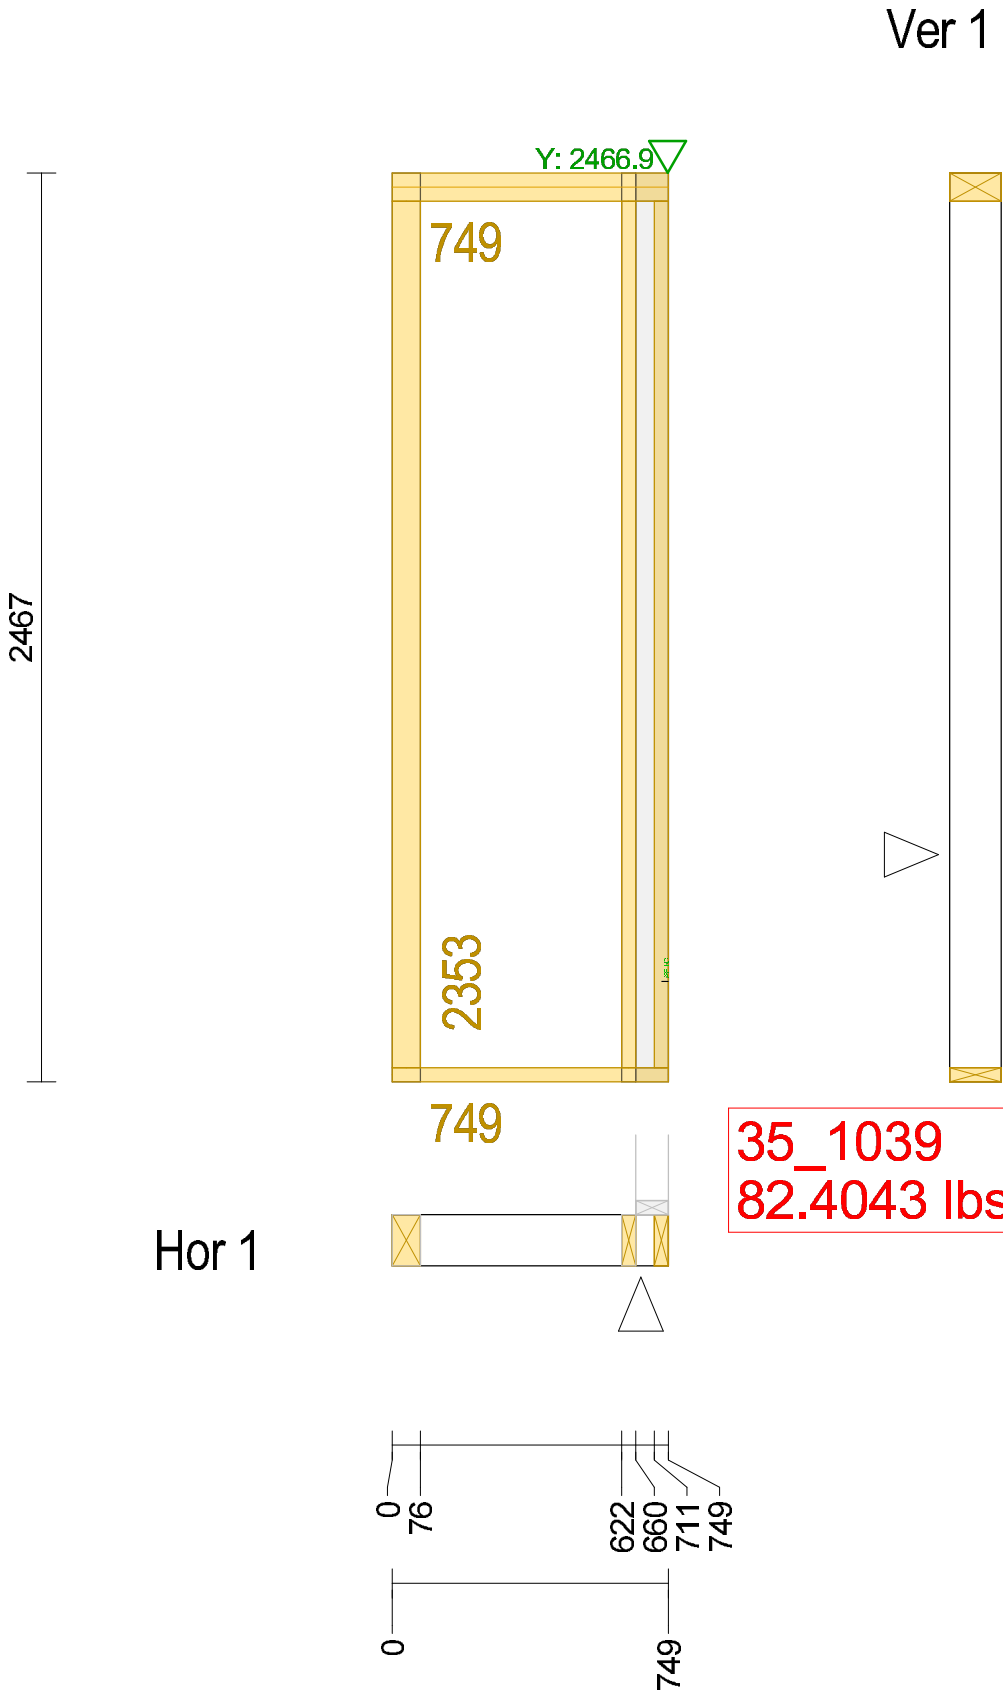


AREA	Name / Initials
Manual Build	
WBS	
Framing Station	
Sheathing	
Insulation/Interior	
Windows/Backing	
Ext. Finishing	
Loading	

you have issues, note them on the back and return the drawing to the office including your name, please



Unit_Wall: 35_1040

Drawn by: JA	Job-Number: 15-RP-033-039
Type: Int_wall 8'	Unitl #: 35
L: 3200 / H: 2467 / W: 89 / A: 6.92 m²	Single Wall #: 1mfw1040

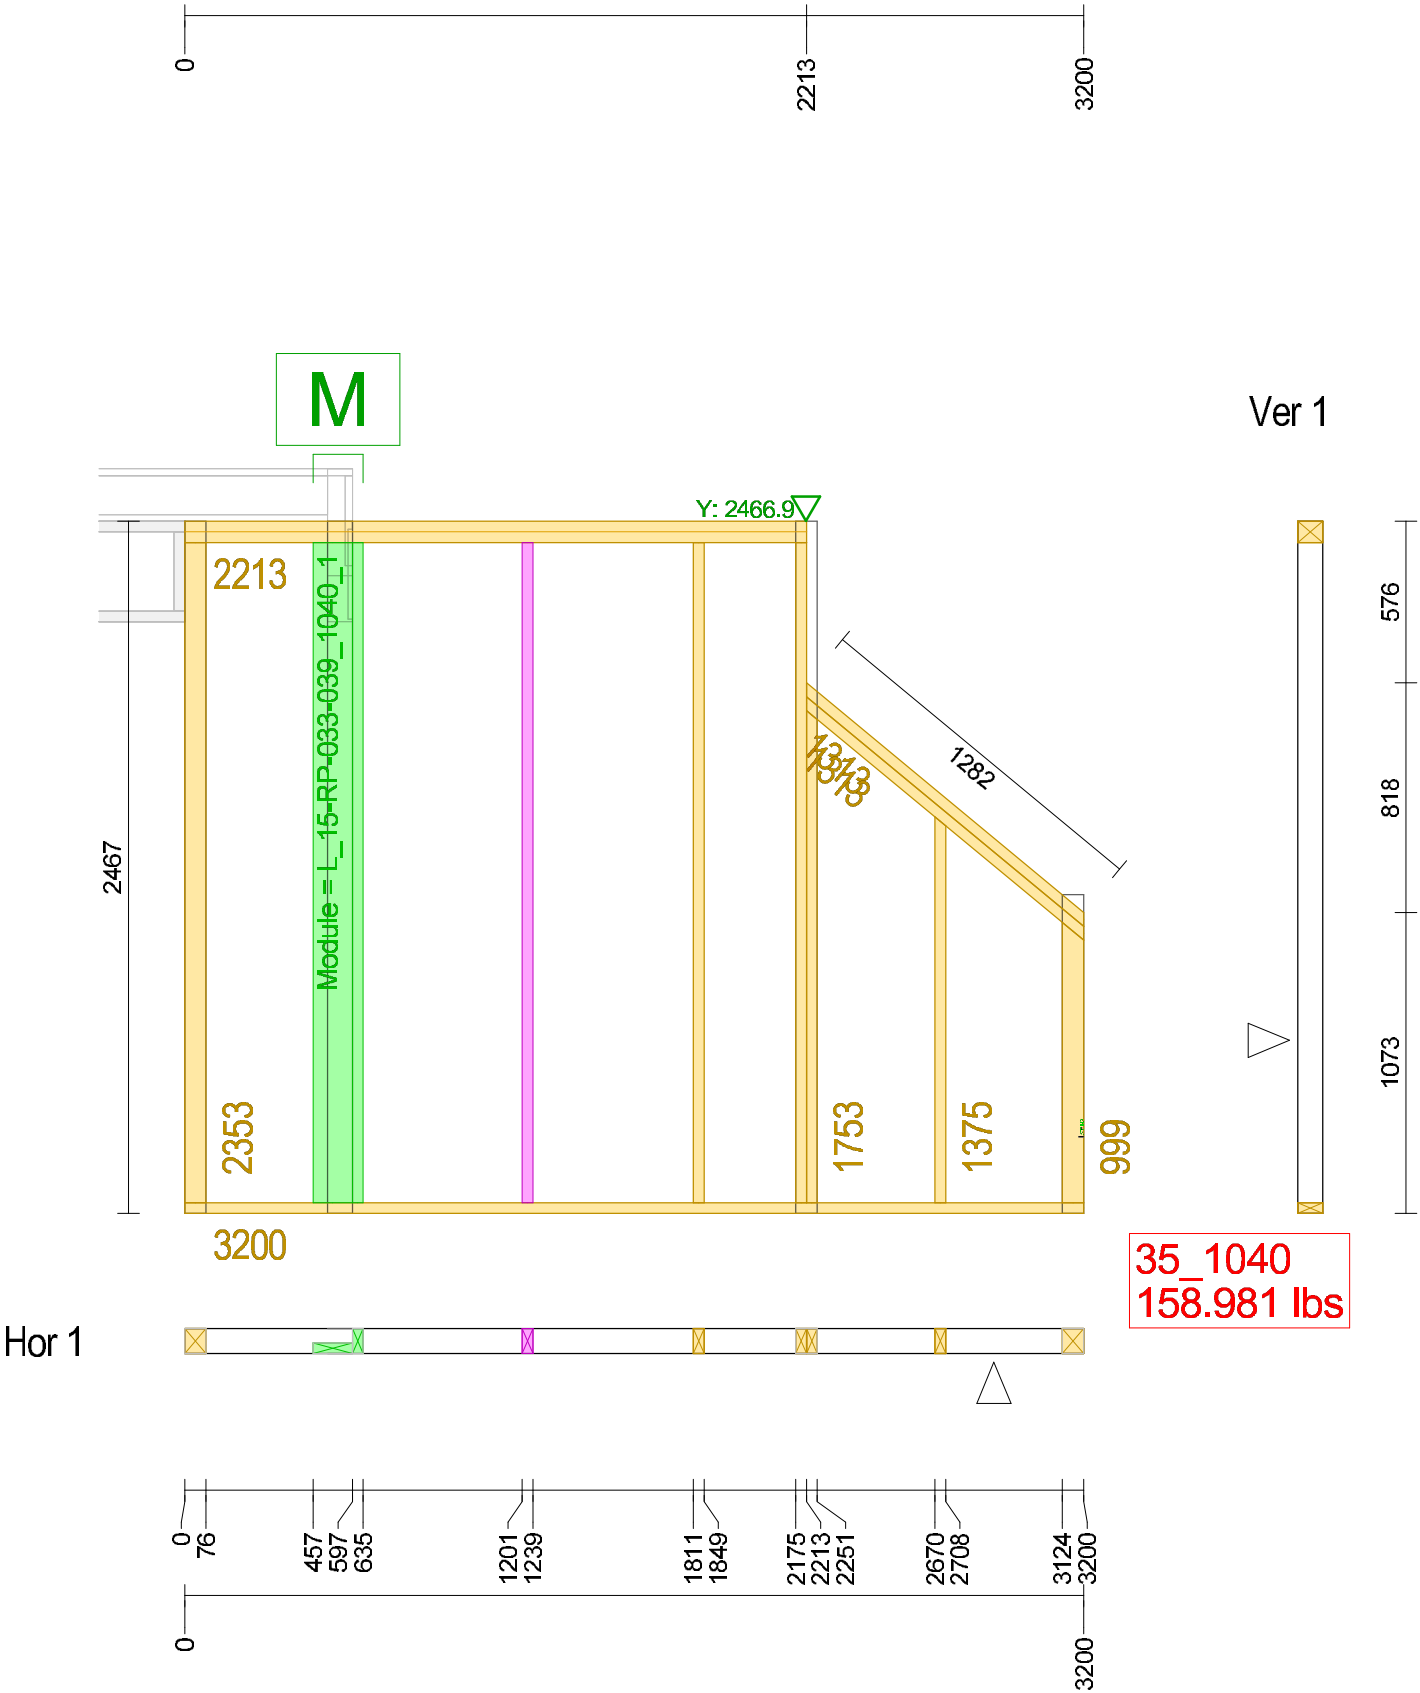

AREA	Name / Initials
Manual Build	
WBS	
Framing Station	
Sheathing	
Insulation/Interior	
Windows/Backing	
Ext. Finishing	
Loading	

If you have issues, note them on the back and return the drawing to the office including your name, please



Unit_Wall: 35_1041

Drawn by: JA


Job-Number: 15-RP-033-039

Type: pony wall

Unitl #: 35

L: 1080 / H: 359 / W: 89 / A: 0.39 m²

Single Wall #: 1mfw1041

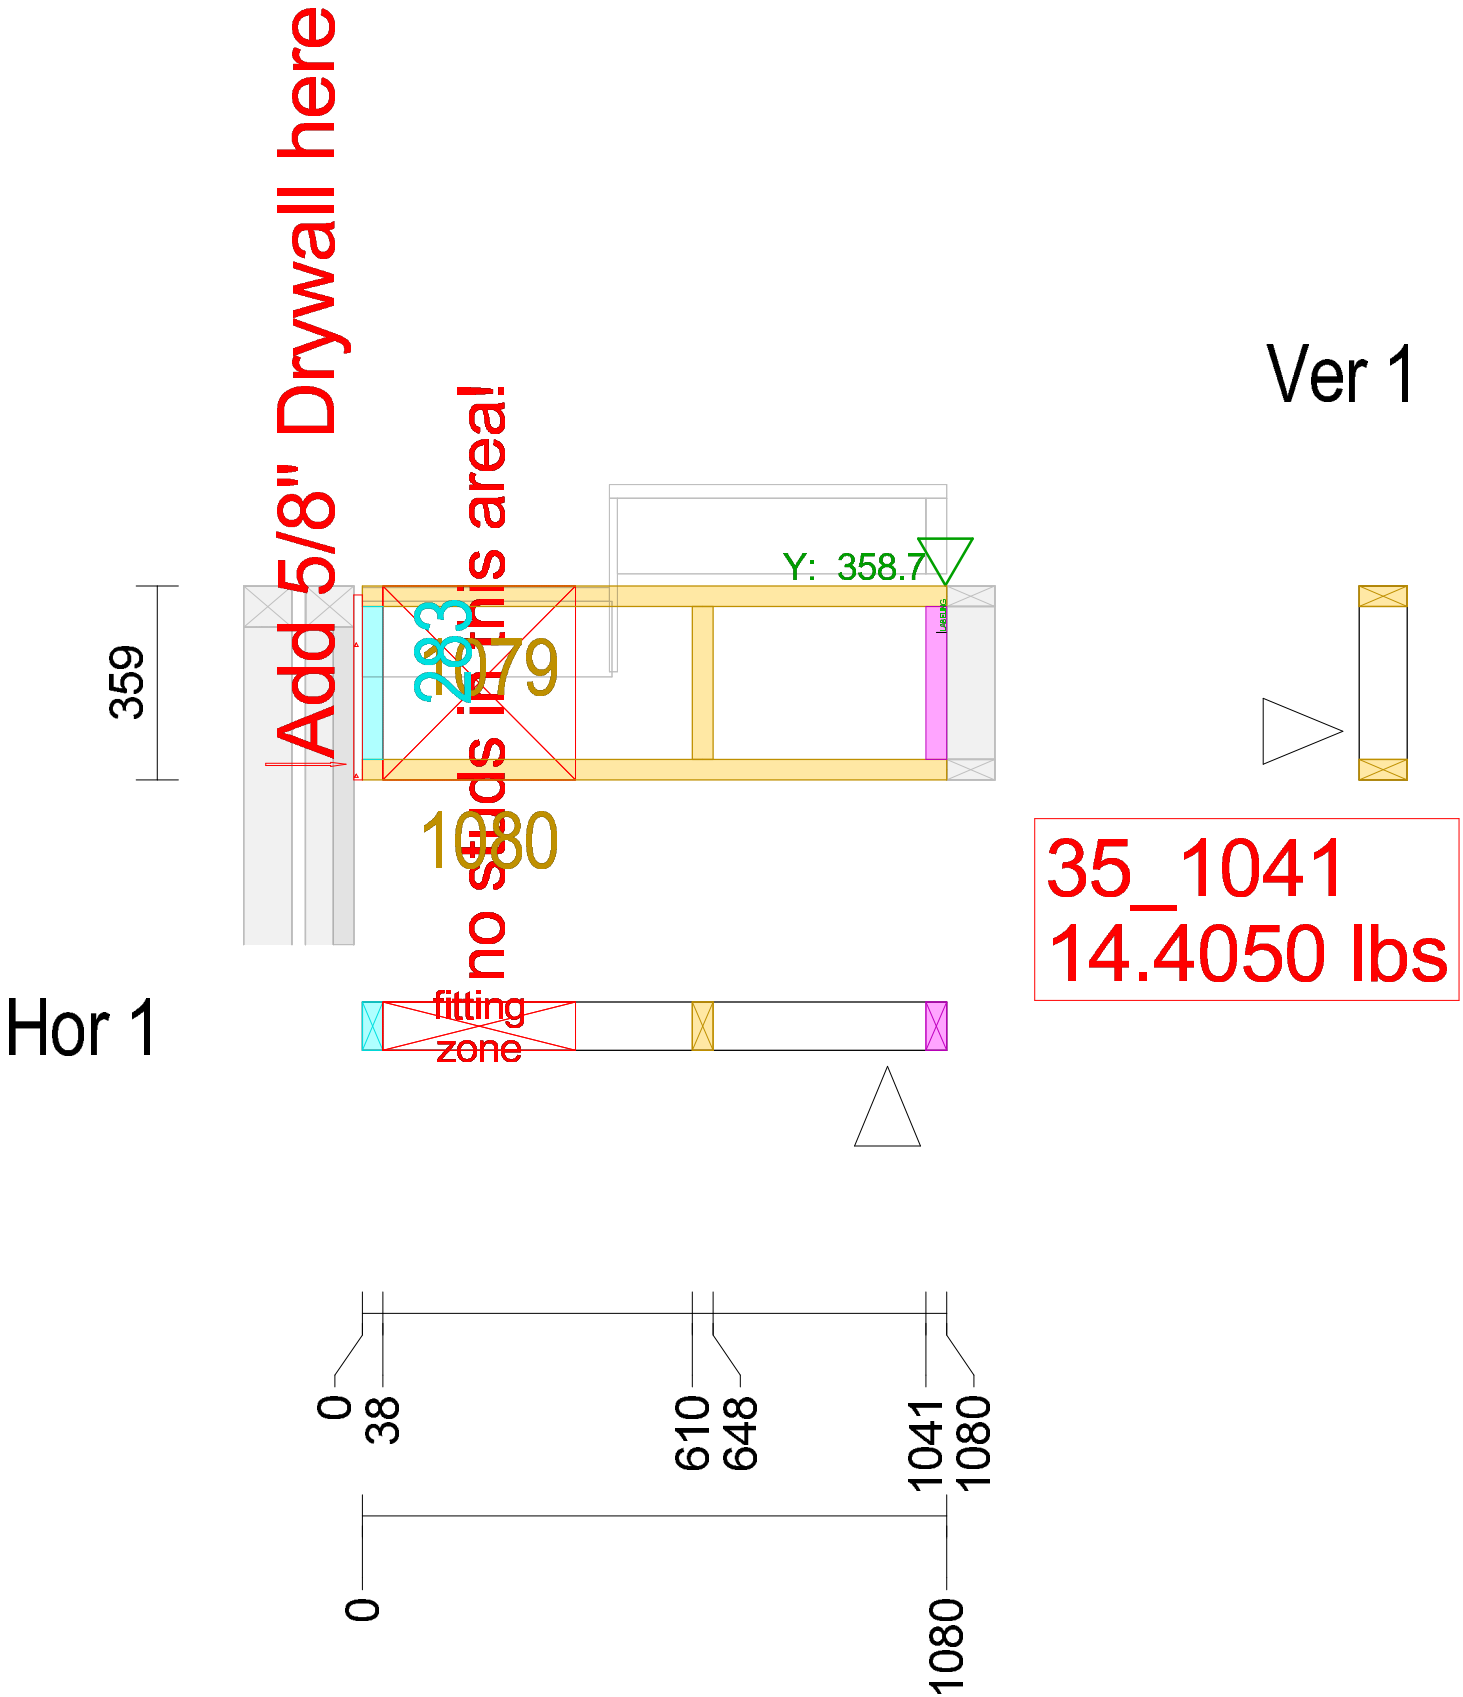

AREA	Name / Initials
Manual Build	
WBS	
Framing Station	
Sheathing	
Insulation/Interior	
Windows/Backing	
Ext. Finishing	
Loading	

you have issues, note them on the back and return the drawing to the office including your name, please



Unit_Wall: 35_1042

Drawn by: JA

Job-Number: 15-RP-033-039


Type: pony wall

Unitl #: 35

L: 572 / H: 359 / W: 89 / A: 0.21 m²

Single Wall #: 1mfw1042

Ver 1

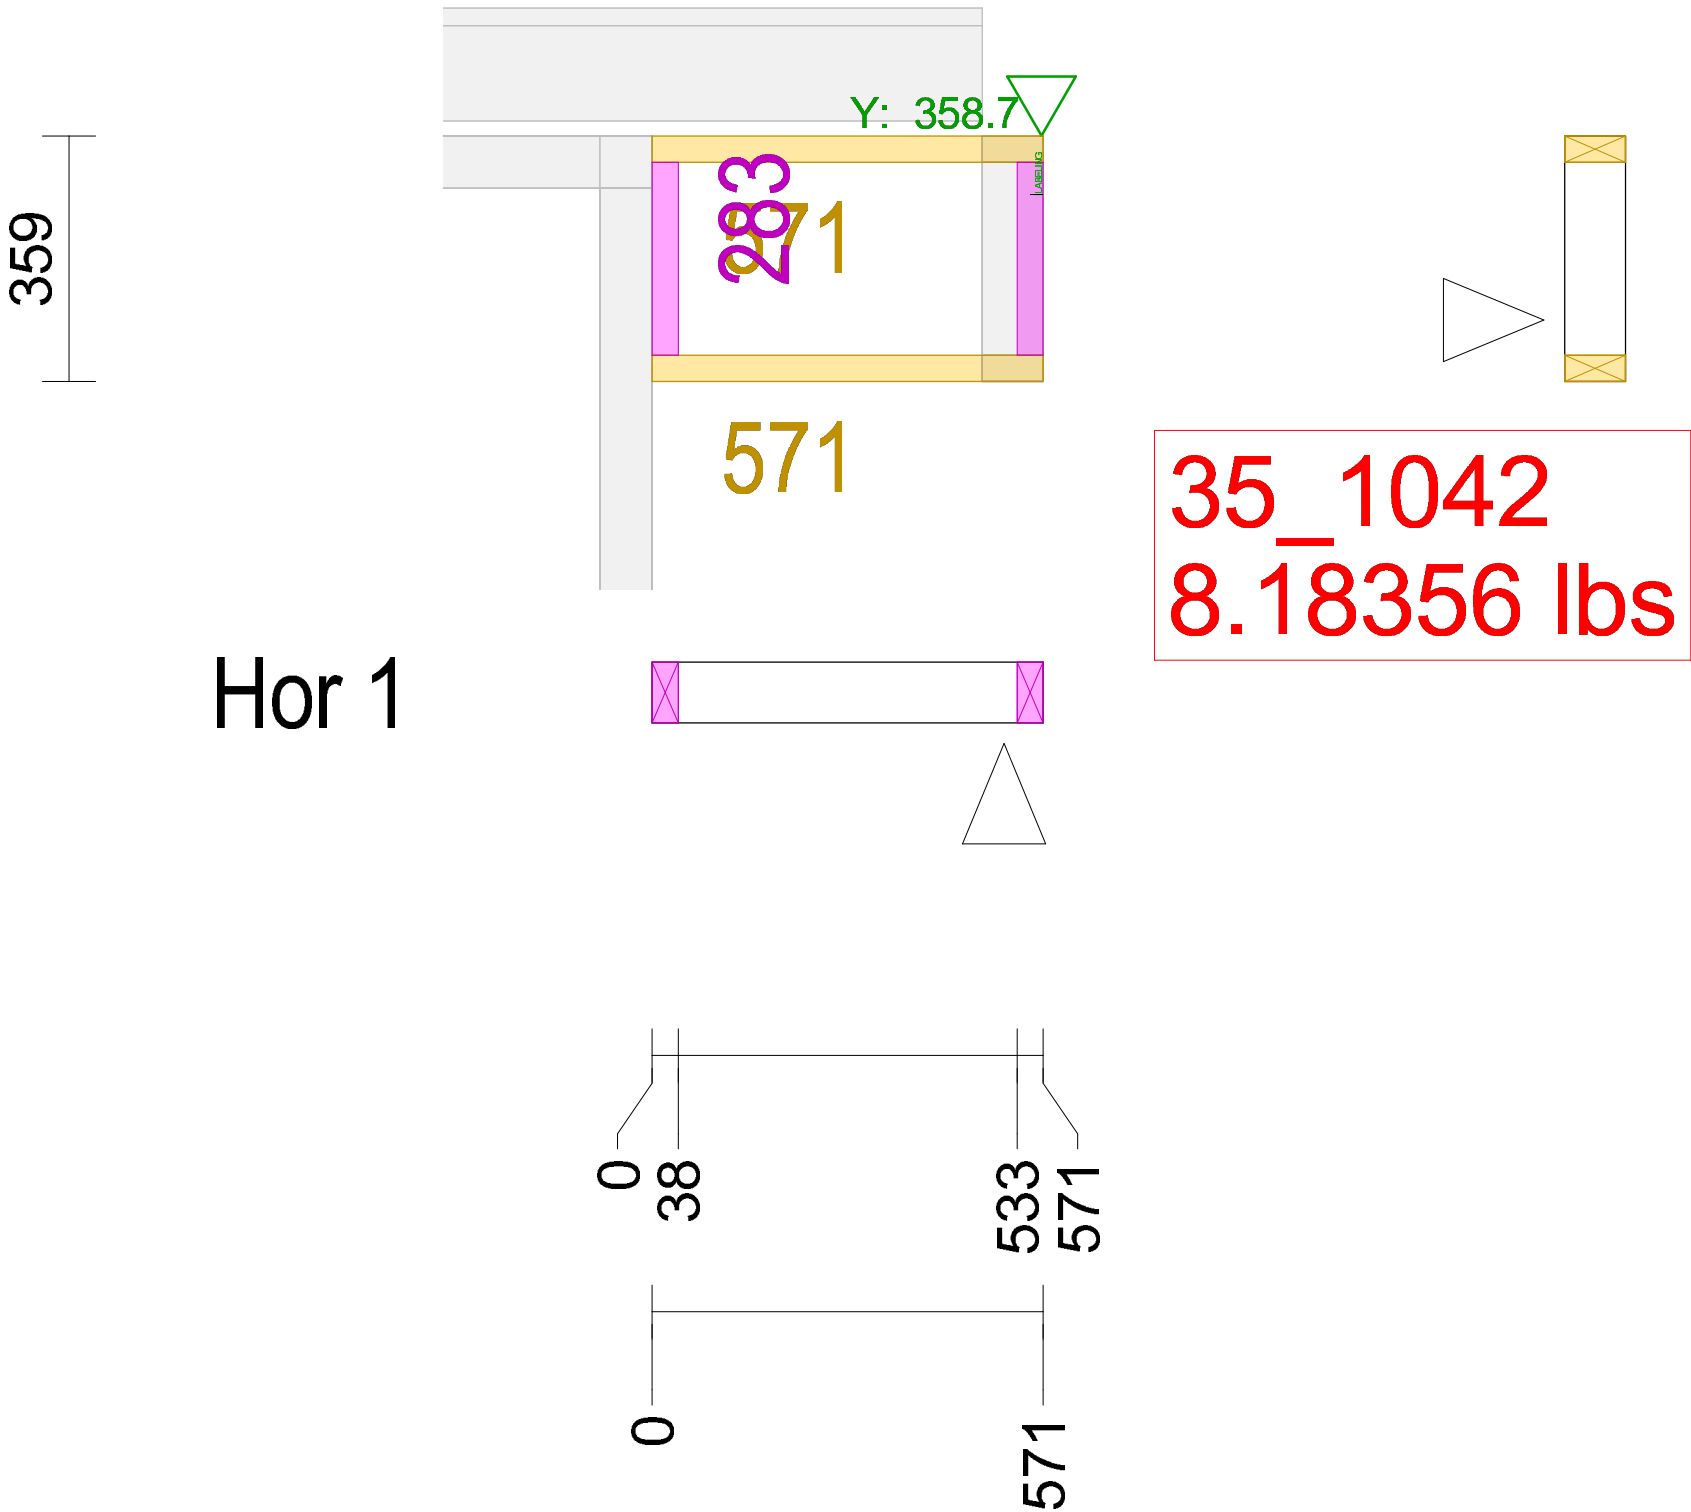

AREA	Name / Initials
Manual Build	
WBS	
Framing Station	
Sheathing	
Insulation/Interior	
Windows/Backing	
Ext. Finishing	
Loading	

you have issues, note them on the back and return the drawing to the office including your name, please



Unit_Wall: 35_1043

Drawn by: JA



Job-Number: 15-RP-033-039

Type: party 8'

Unitl #: 35

L: 8541 / H: 2467 / W: 89 / A: 21.07 m²

Single Wall #: 1mfw1043

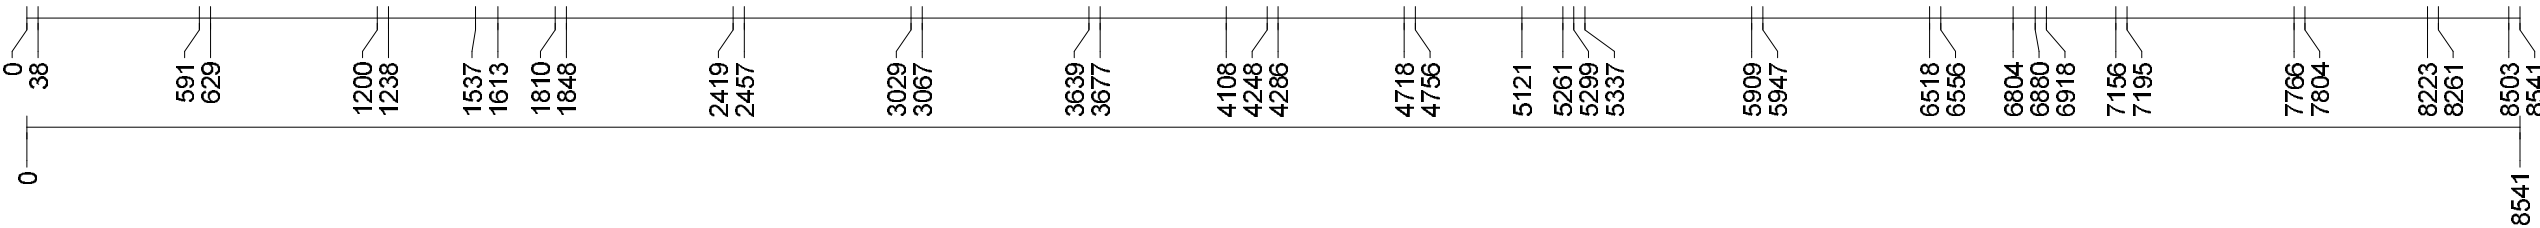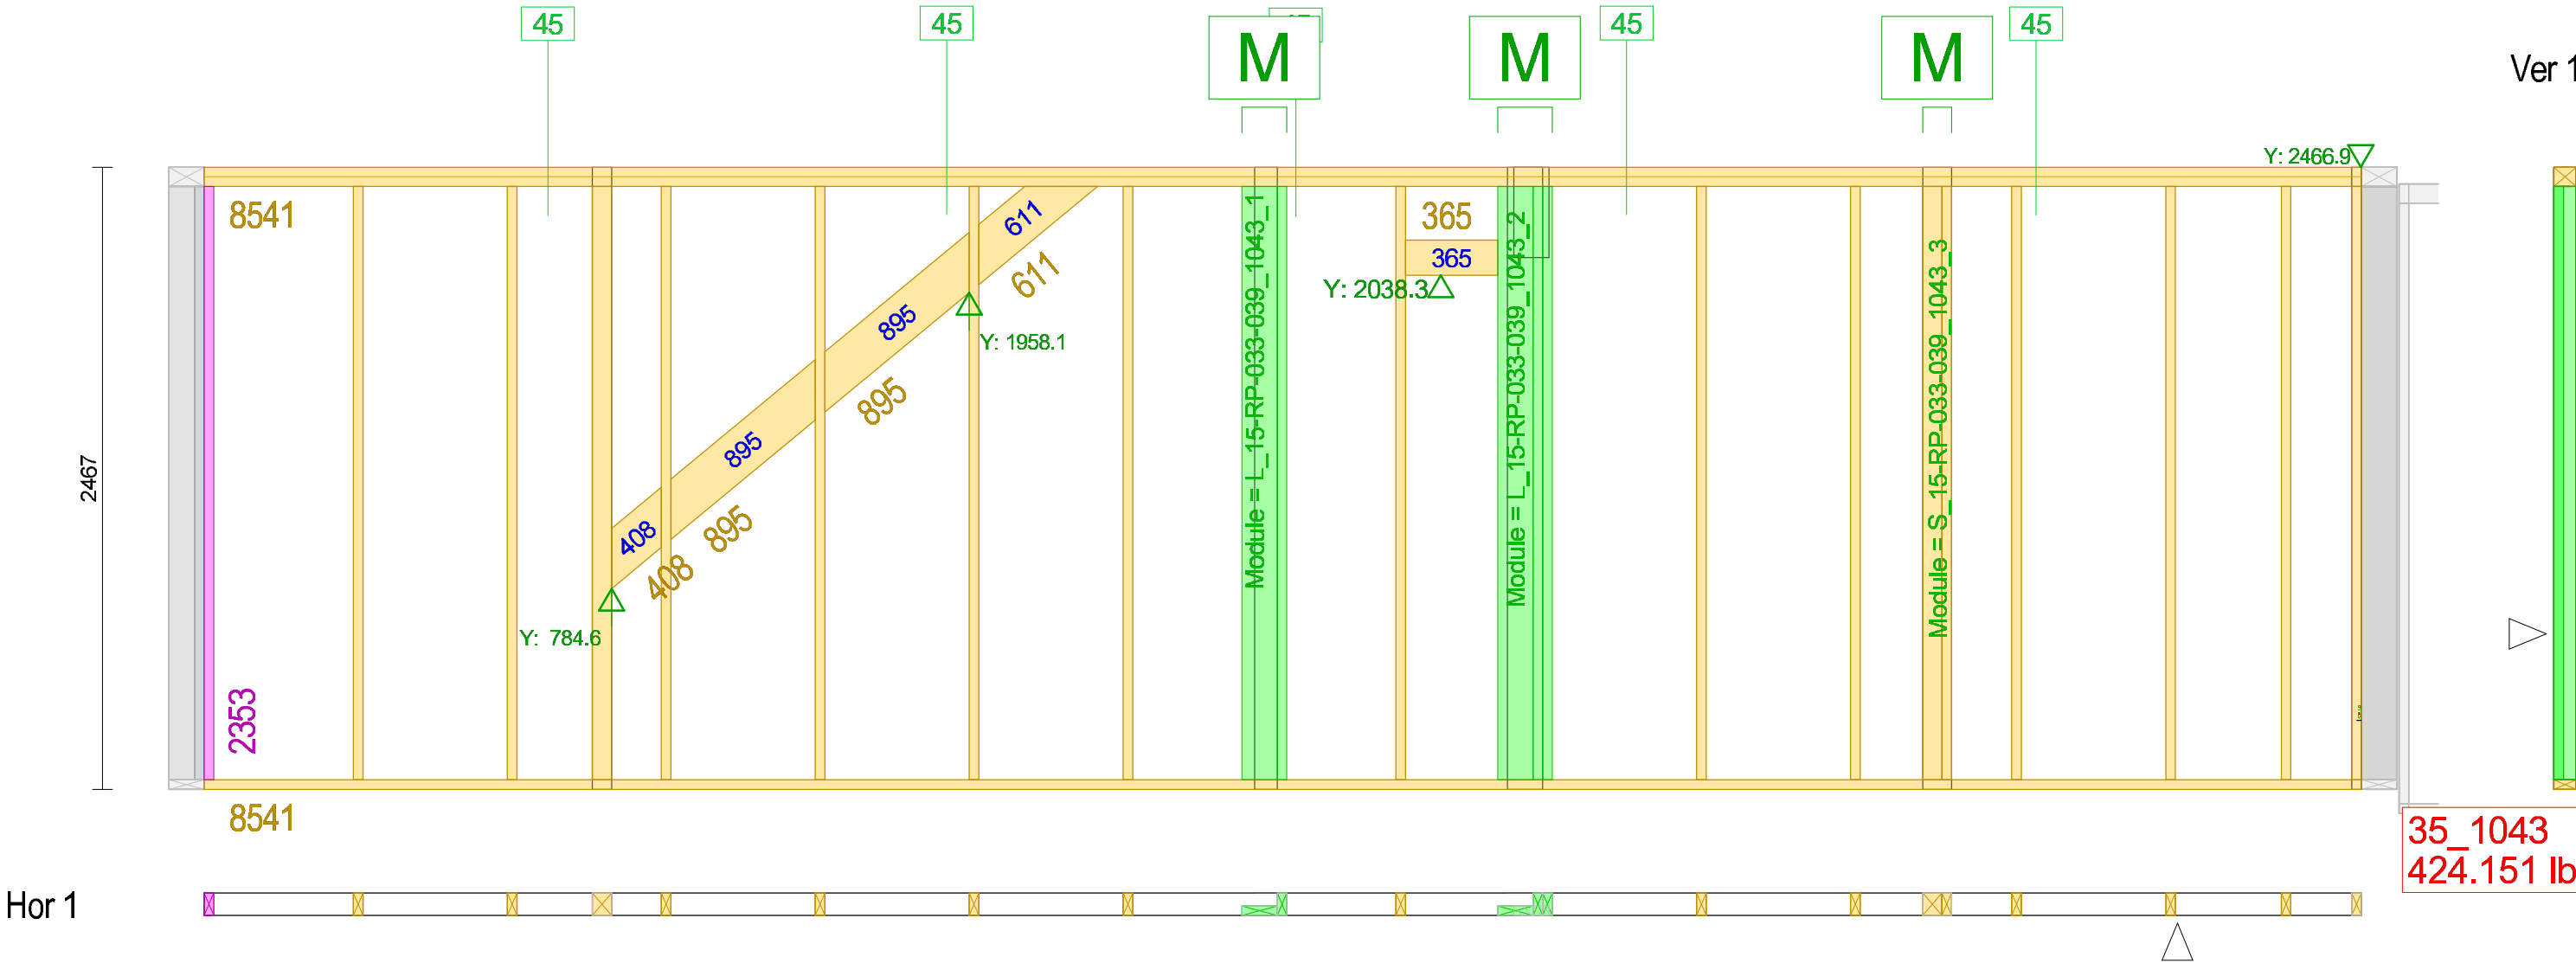


AREA	Name / Initials
Manual Build	
WBS	
Framing Station	
Sheathing	
Insulation/Interior	
Windows/Backing	
Ext. Finishing	
Loading	

you have issues, note them on the back and return the drawing to the office including your name, please



Unit_Wall: 35_1057

Drawn by: JA	Job-Number: 15-RP-033-039
Type: Int_wall 8'	Unitl #: 35
L: 2438 / H: 2496 / W: 89 / A: 5.30 m²	Single Wall #: 1mfw1057

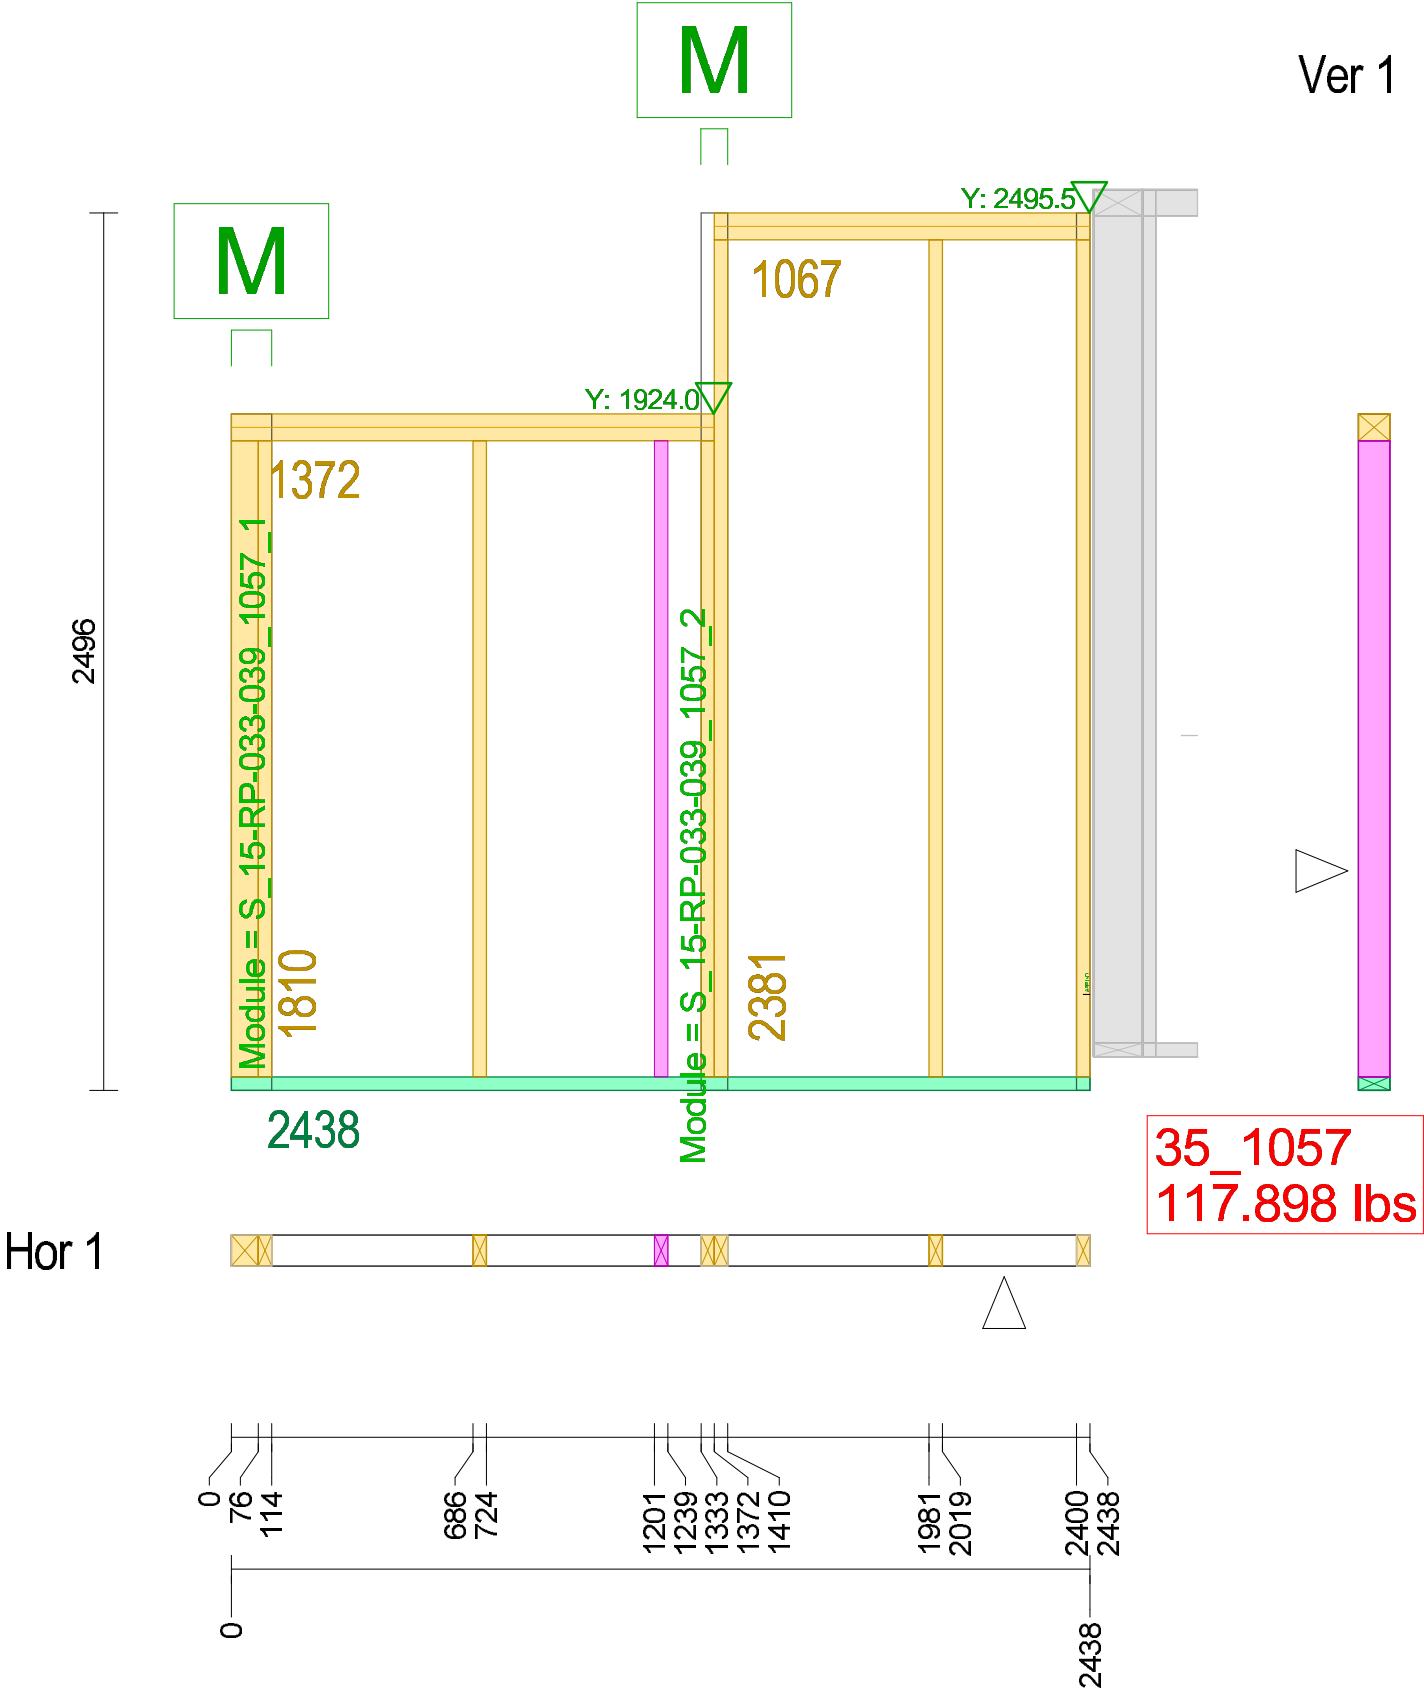

AREA	Name / Initials
Manual Build	
WBS	
Framing Station	
Sheathing	
Insulation/Interior	
Windows/Backing	
Ext. Finishing	
Loading	

you have issues, note them on the back and return the drawing to the office including your name, please



Unit_Wall: 33_1004

Drawn by: JA


Job-Number: 15-RP-033-039

Type: Exterior 8'

Unitl #: 33

L: 6074 / H: 2467 / W: 140 / A: 14.98 m²

Single Wall #: 1mfw1004

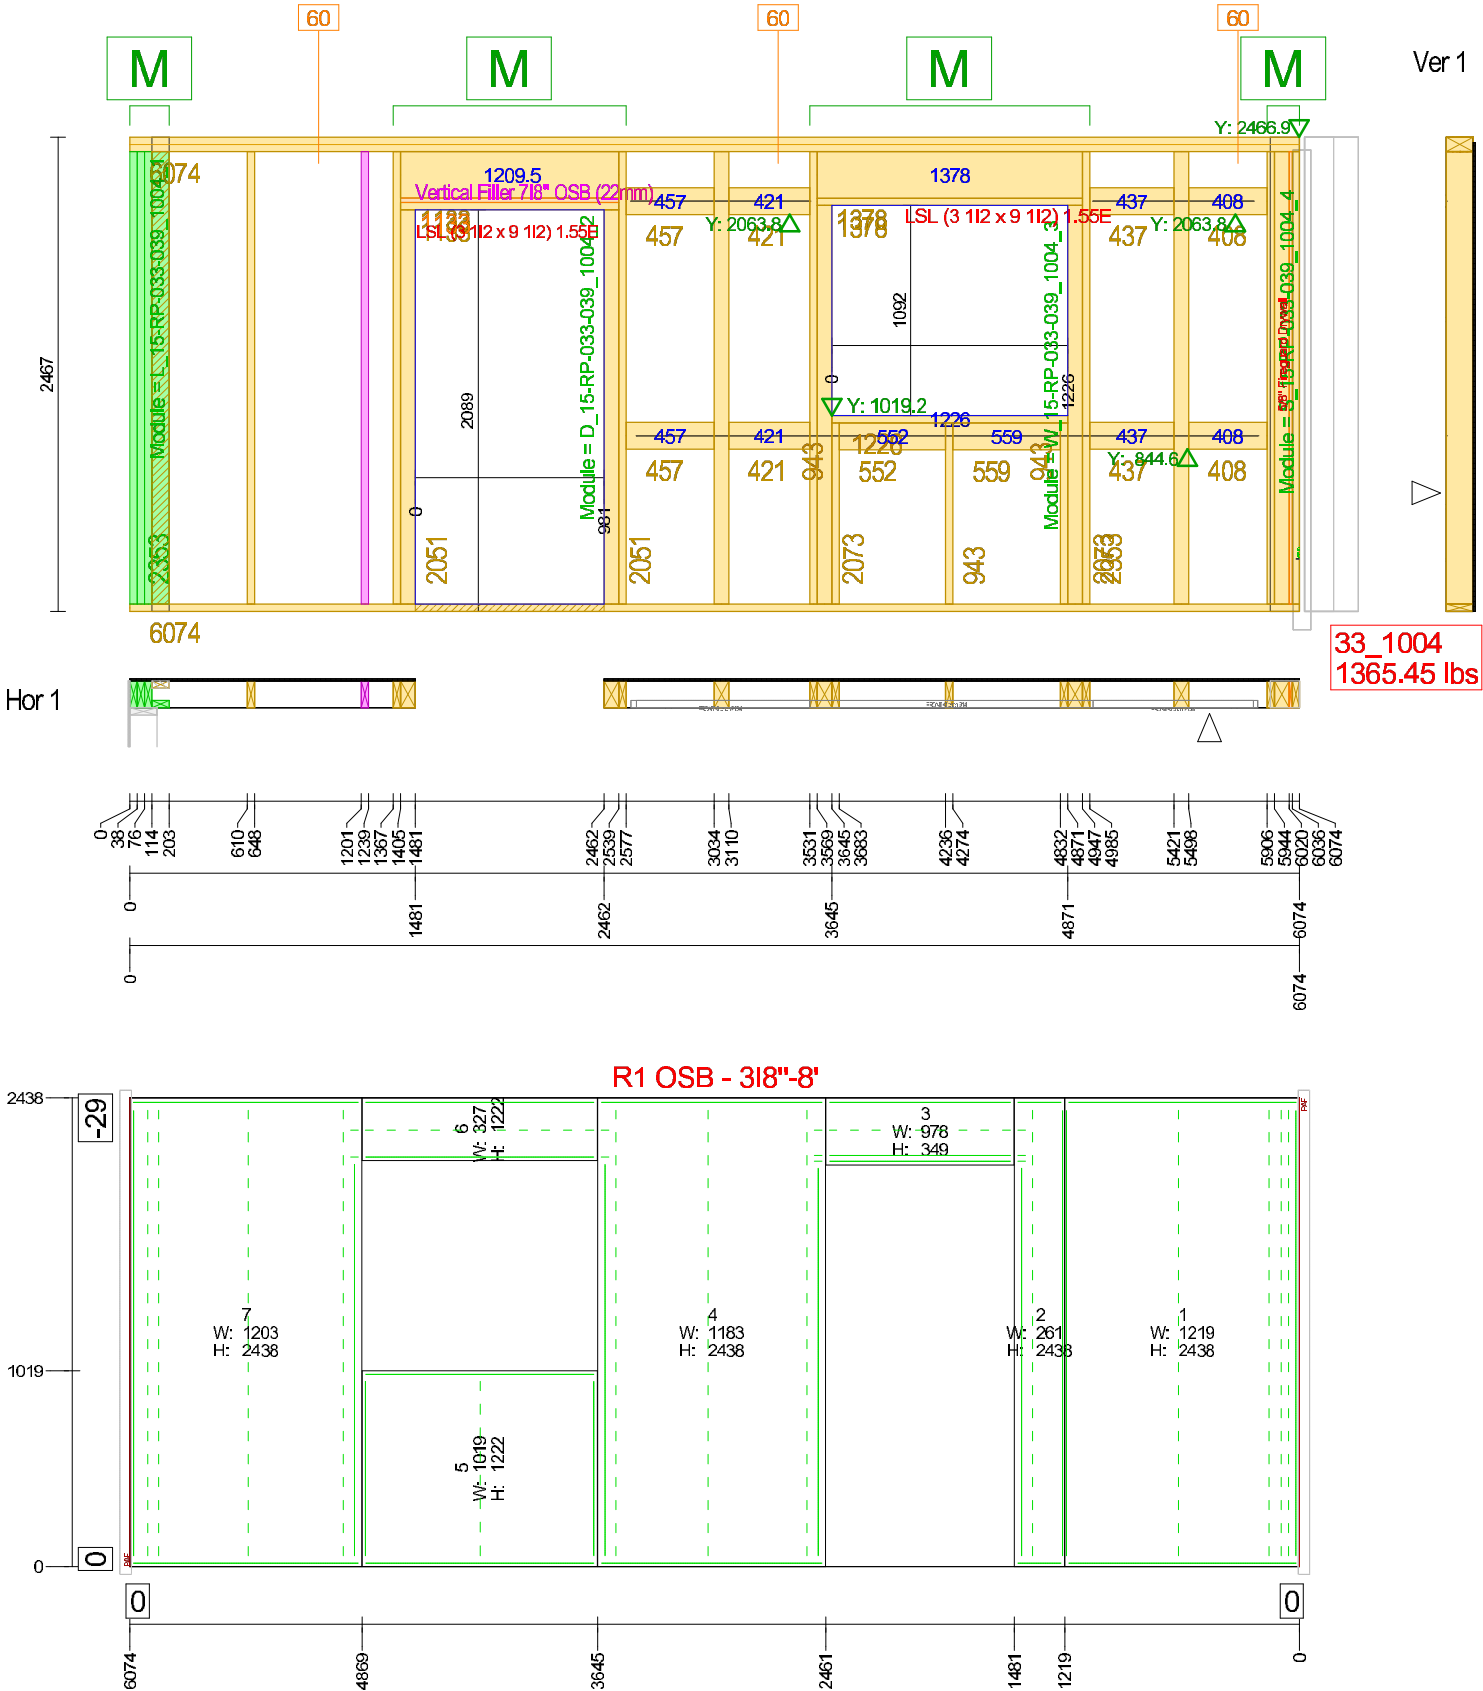

AREA	Name / Initials
Manual Build	
WBS	
Framing Station	
Sheathing	
Insulation/Interior	
Windows/Backing	
Ext. Finishing	
Loading	

If you have issues, note them on the back and return the drawing to the office including your name, please



Unit_Wall: 33_1005

Drawn by: JA



Job-Number: 15-RP-033-039

Type: Exterior 8'

Unitl #: 33

L: 8681 / H: 2467 / W: 140 / A: 21.41 m²

Single Wall #: 1mfw1005

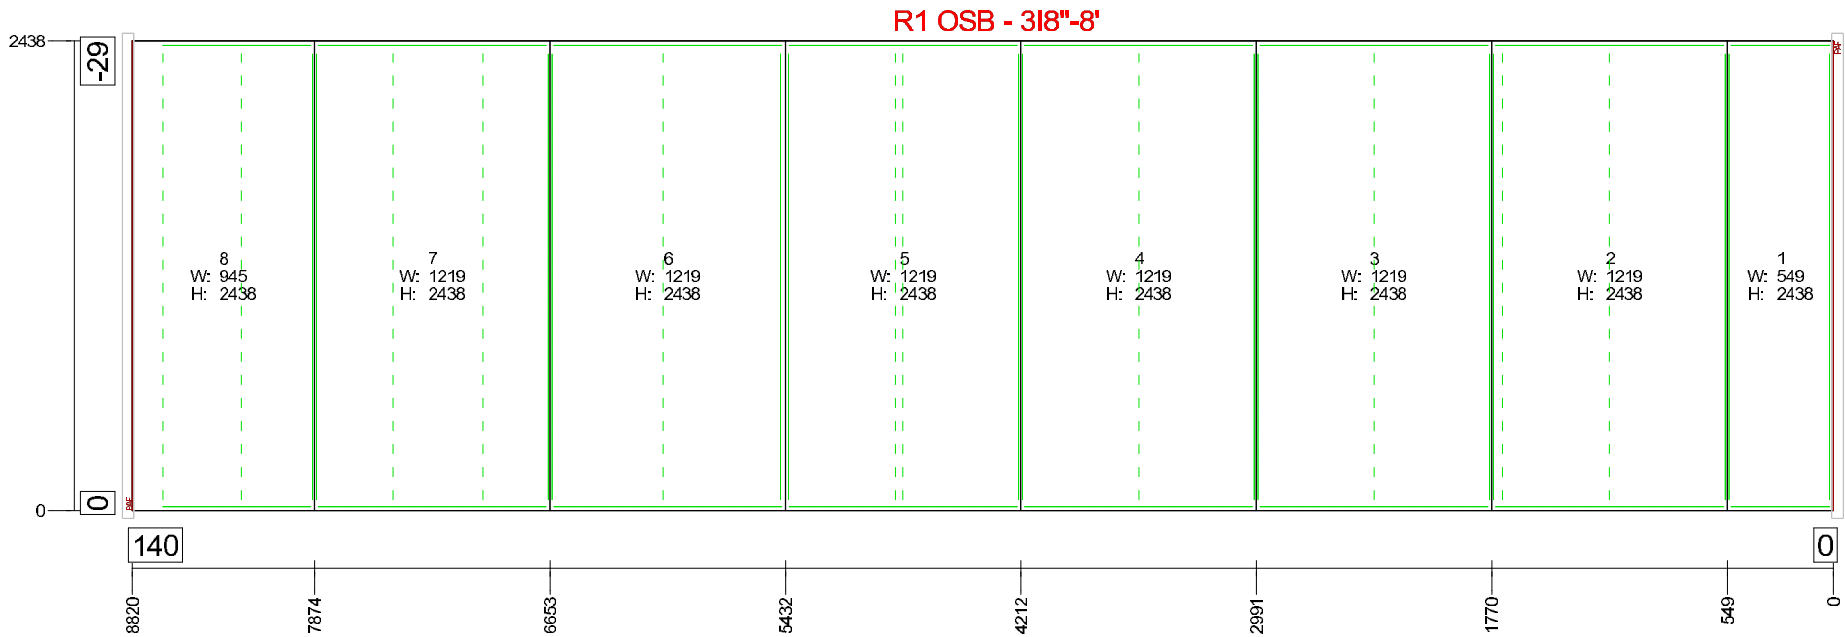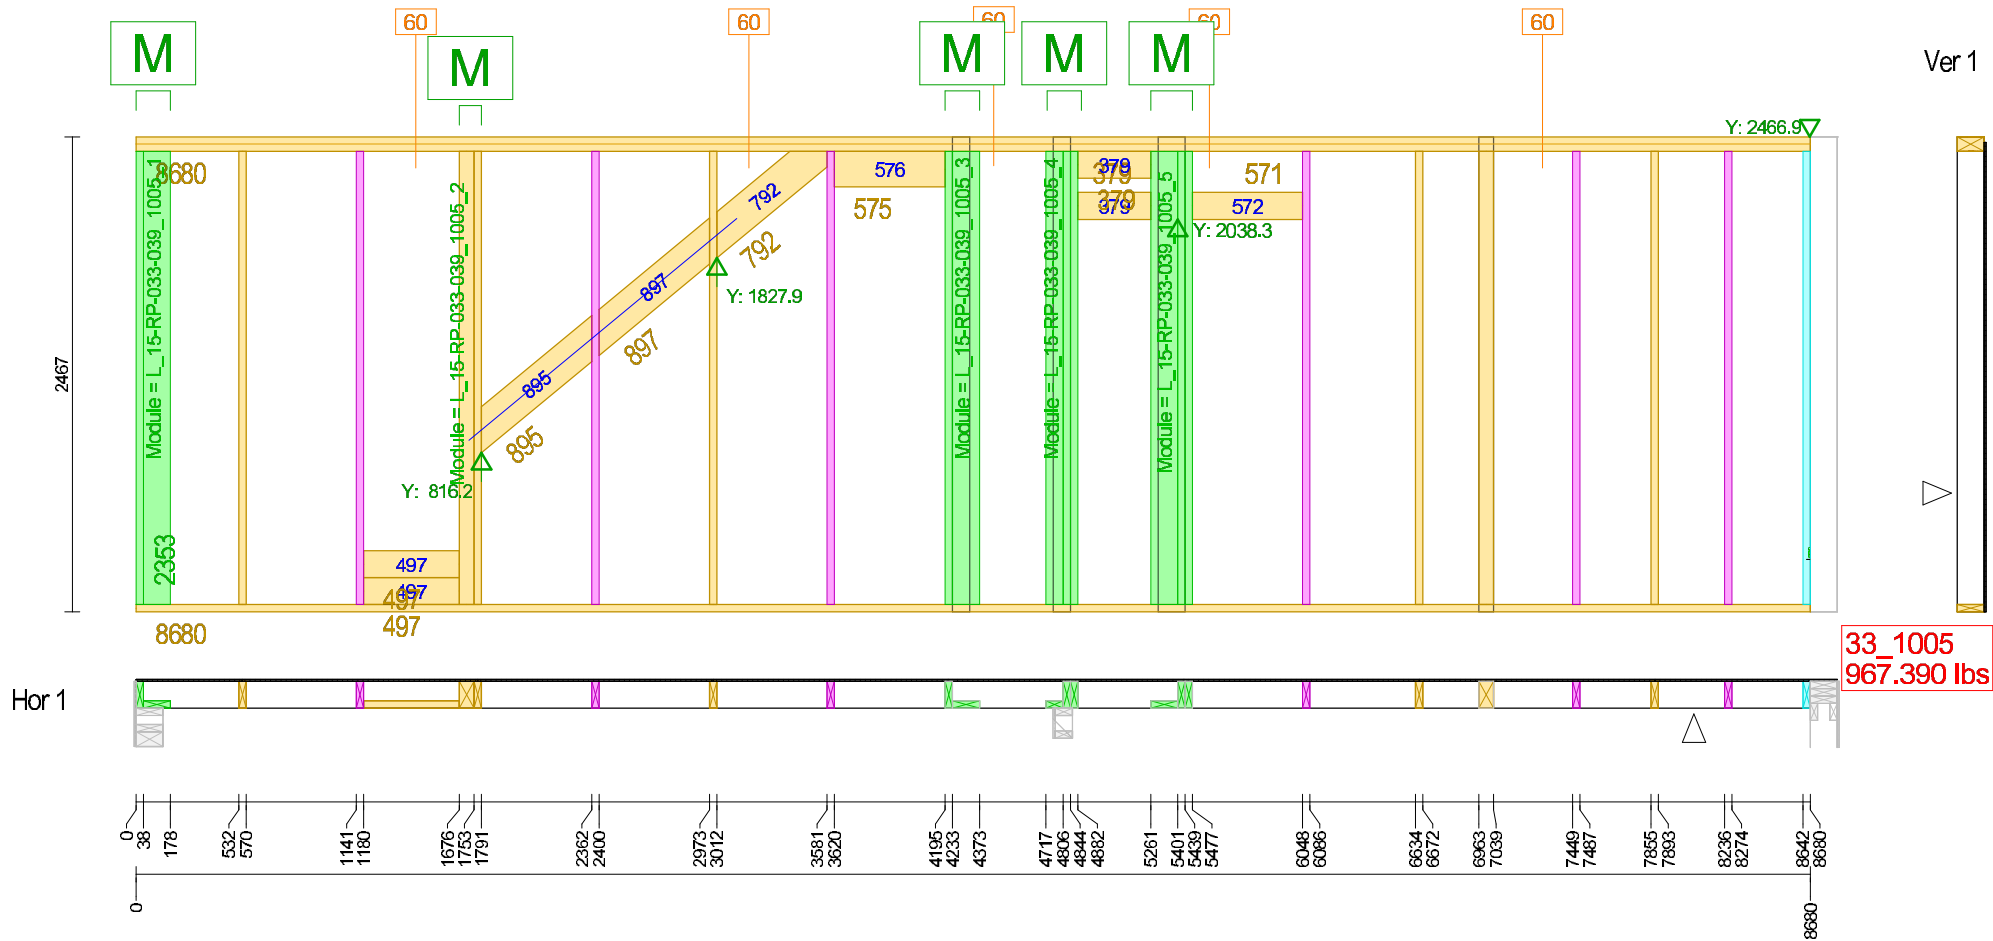

AREA	Name / Initials
Manual Build	
WBS	
Framing Station	
Sheathing	
Insulation/Interior	
Windows/Back	
Ext. Finishing	
Loading	

If you have issues, note them on the back and return the drawing to the office including your name, please



Unit_Wall: 33_1006

Drawn by: JA



Type: Exterior 8'

L: 5934 / H: 2467 / W: 140 / A: 14.64 m²

Job-Number: 15-RP-033-039

Unitl #: 33

Single Wall #: 1mfw1006

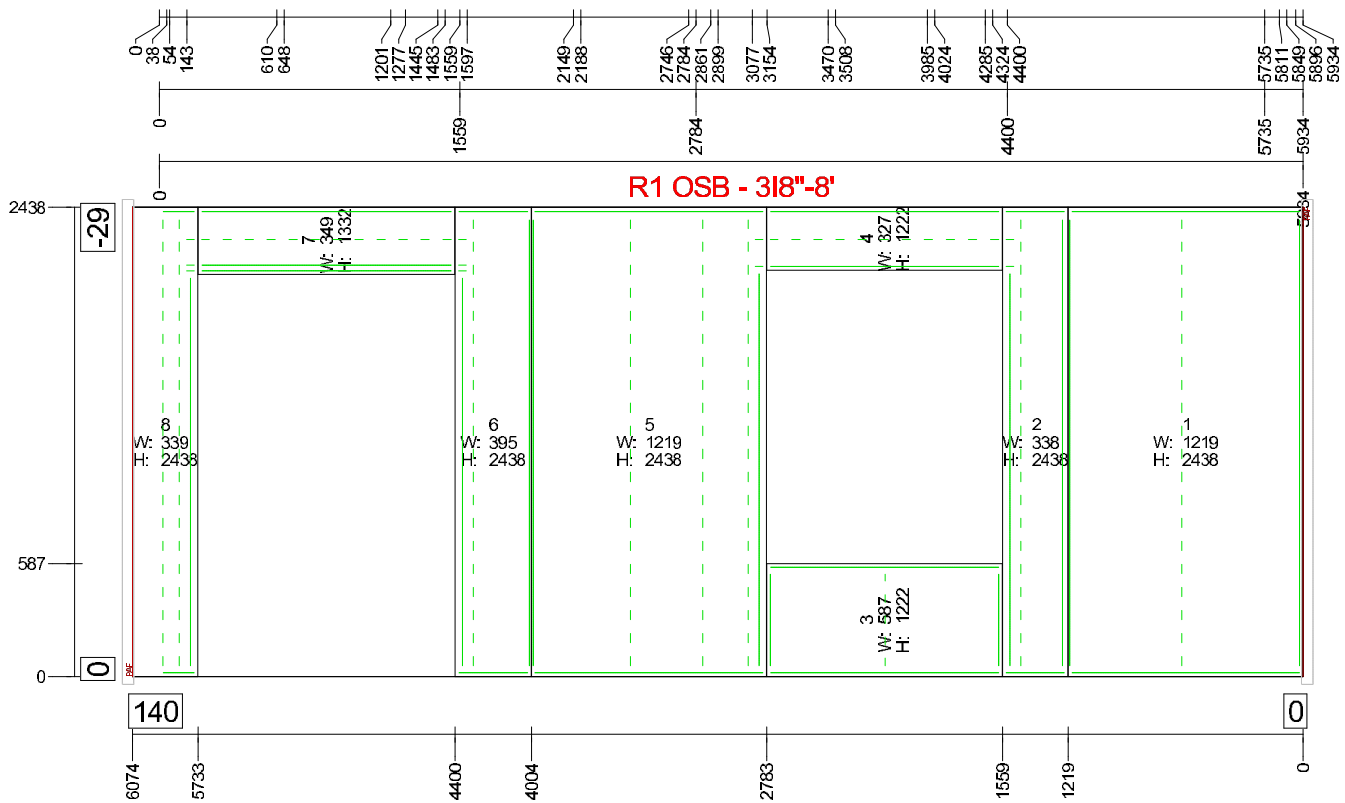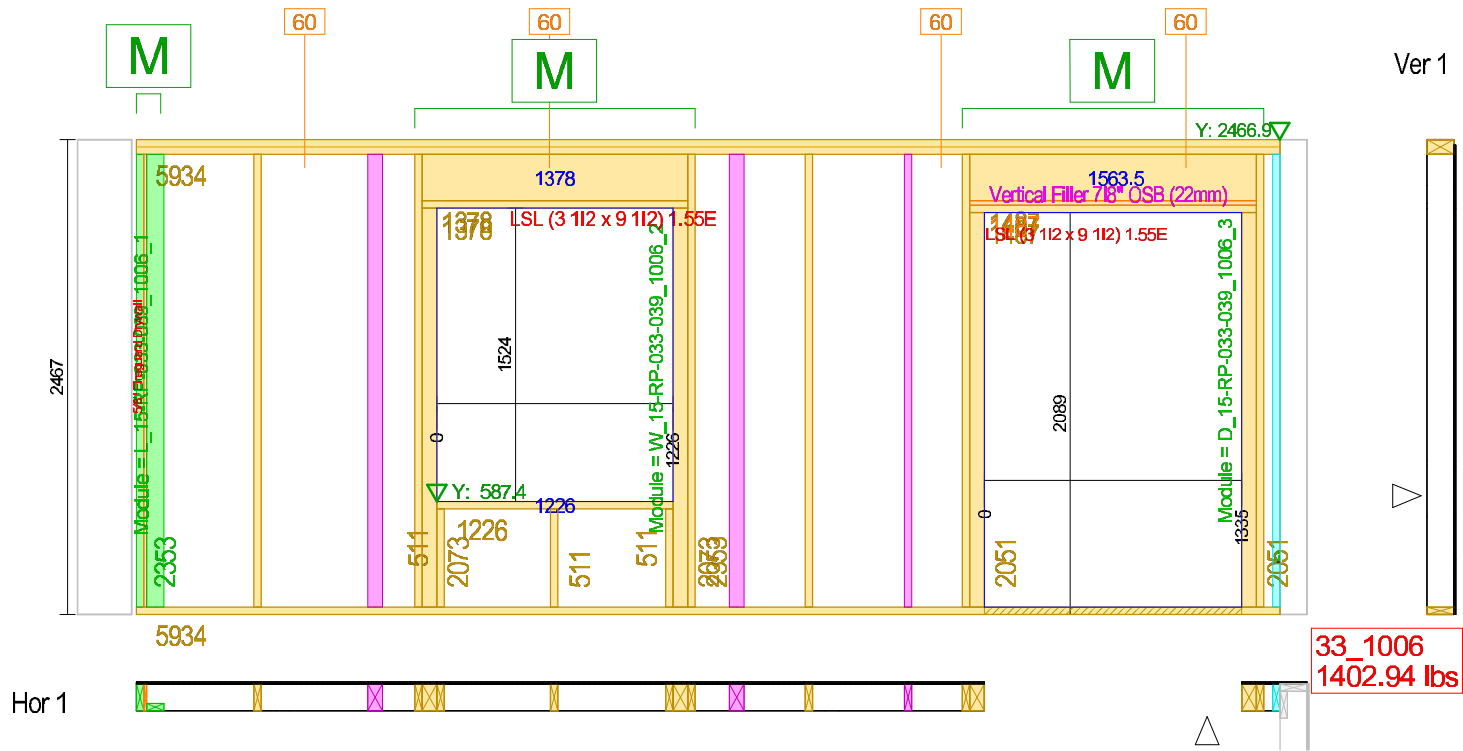

AREA	Name / Initials
Manual Build	
WBS	
Framing Station	
Sheathing	
Insulation/Interior	
Windows/Backing	
Ext. Finishing	
Loading	

If you have issues, note them on the back and return the drawing to the office including your name, please



Unit_Wall: 33_1044

Drawn by: JA



Job-Number: 15-RP-033-039

Type: party 8'

Unitl #: 33

L: 8541 / H: 2467 / W: 89 / A: 21.07 m²

Single Wall #: 1mfw1044

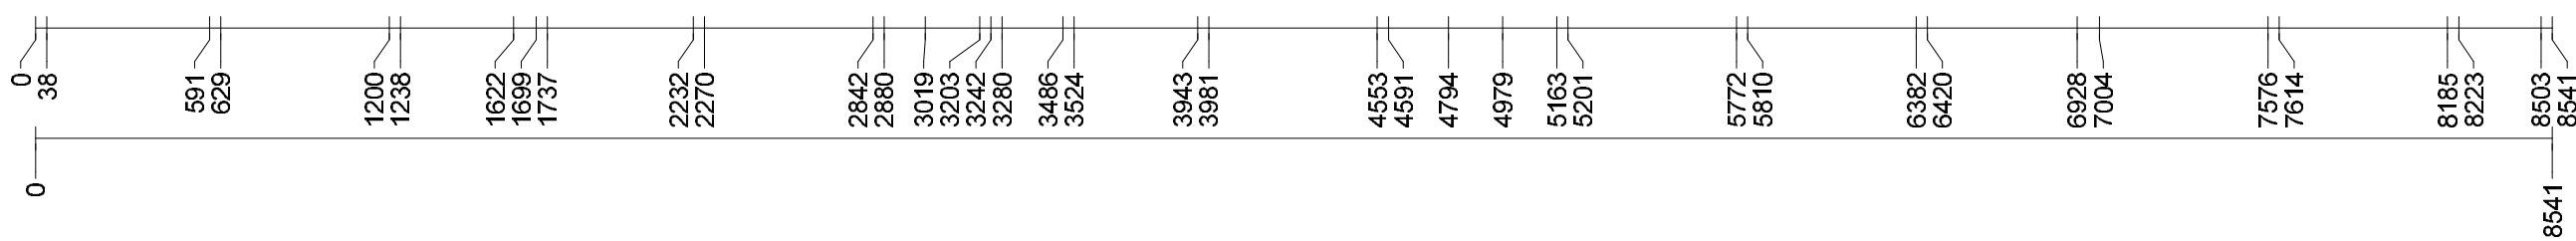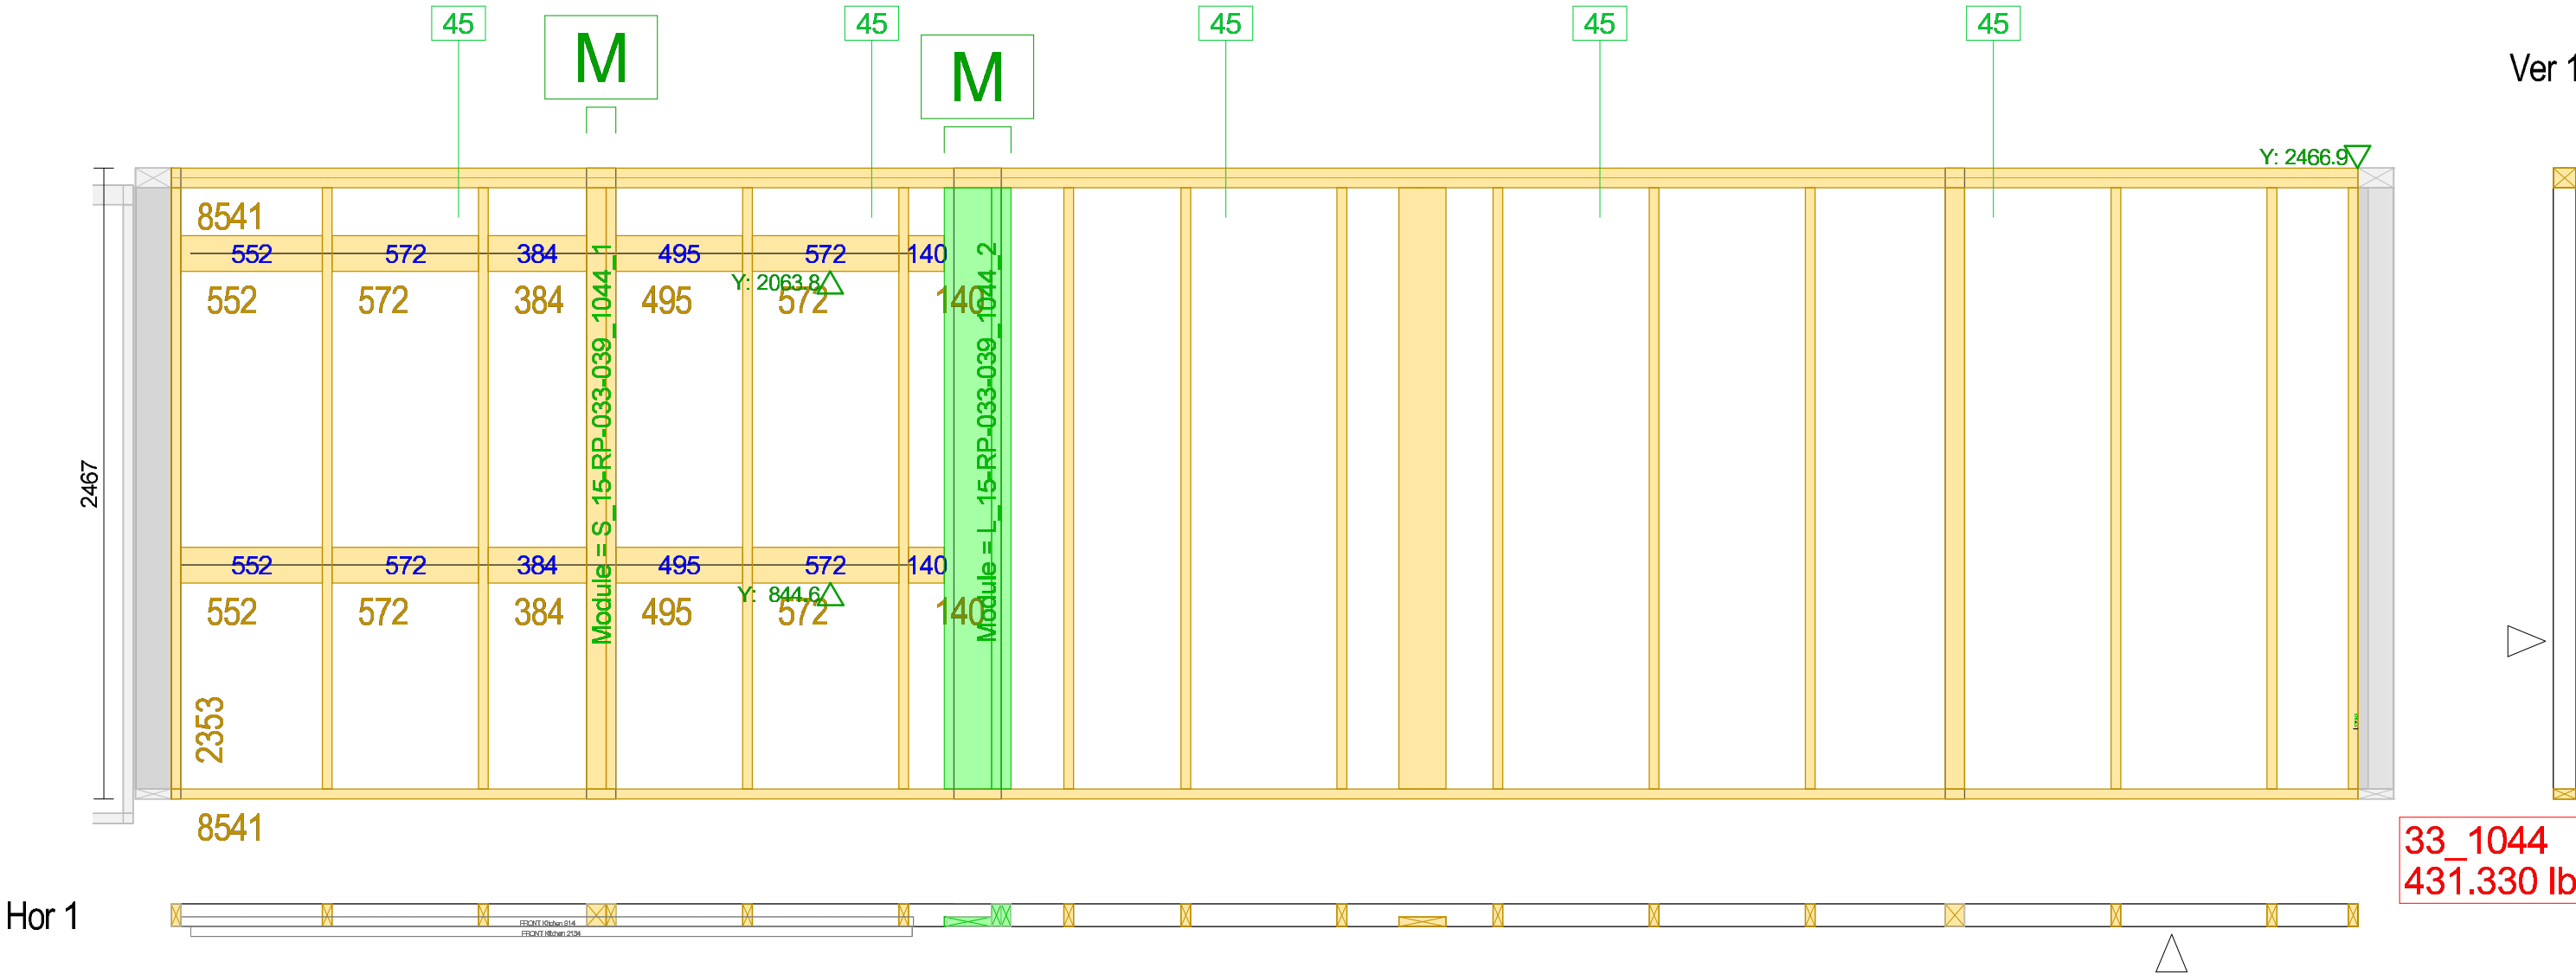


AREA	Name / Initials
Manual Build	
WBS	
Framing Station	
Sheathing	
Insulation/Interior	
Windows/Backing	
Ext. Finishing	
Loading	

you have issues, note them on the back and return the drawing to the office including your name, please



L: 3184 / H: 2467 / W: 140 / A: 7.86 m²

Single Wall #: 1mfw1045

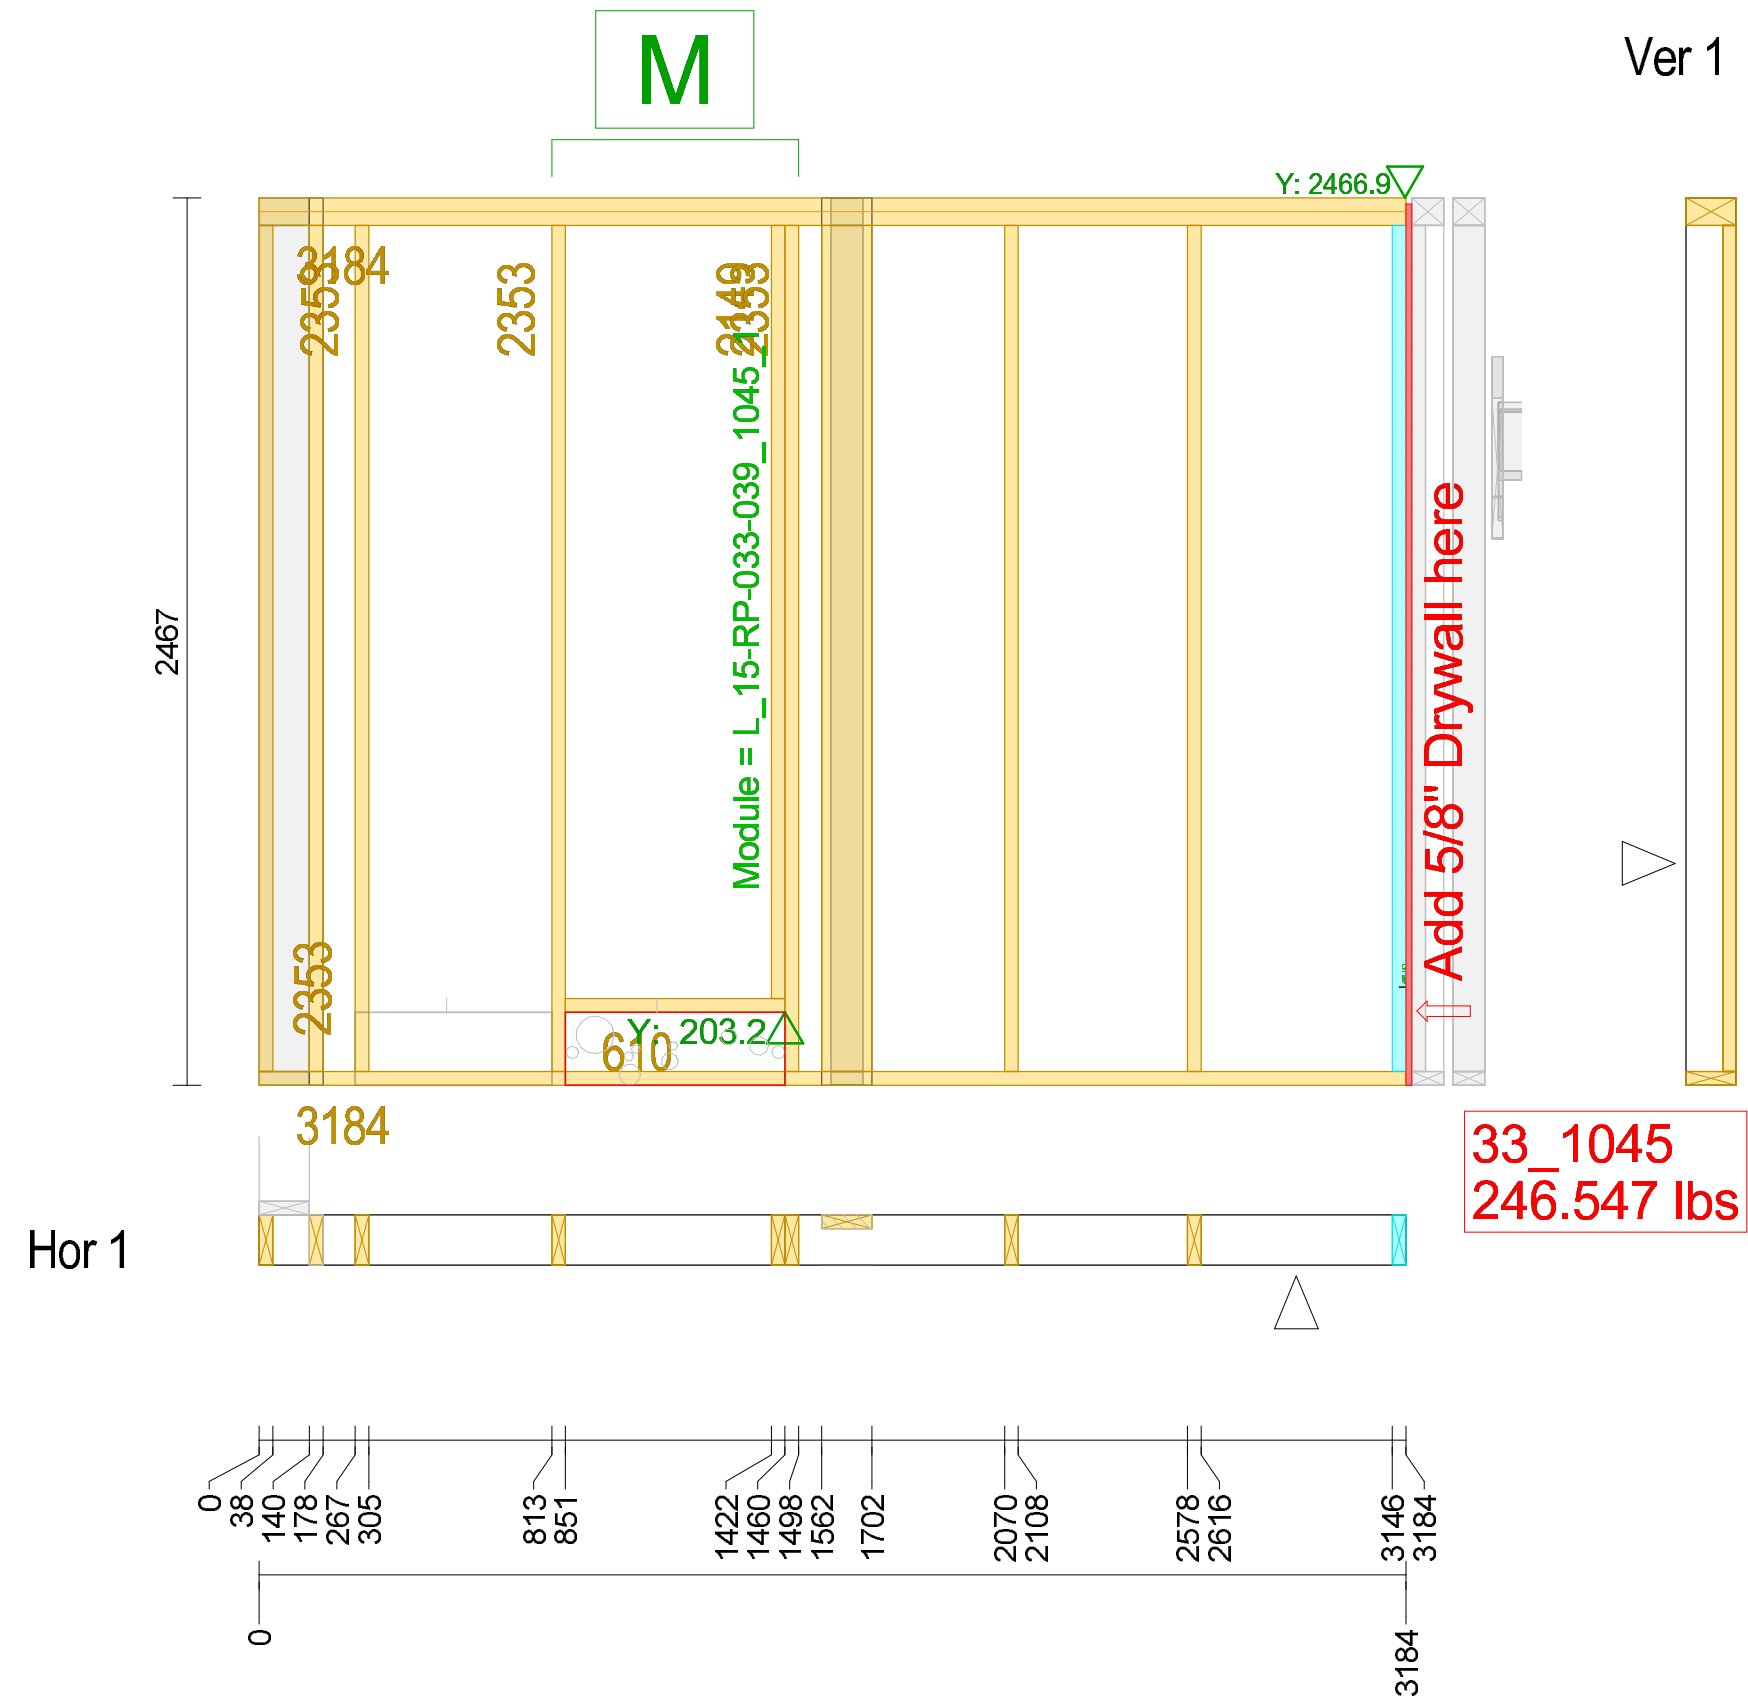


AREA	Name / Initials
Manual Build	
WBS	
Framing Station	
Sheathing	
Insulation/Interior	
Windows/Backlog	
Ext. Finishing	
Loading	

you have issues, note them on the back and return the drawing to the office including your name, please



Unit_Wall: 33_1046

Drawn by: JA	Job-Number: 15-RP-033-039
Type: Int_wall 8'	Unitl #: 33
L: 584 / H: 2467 / W: 140 / A: 1.44 m²	Single Wall #: 1mfw1046

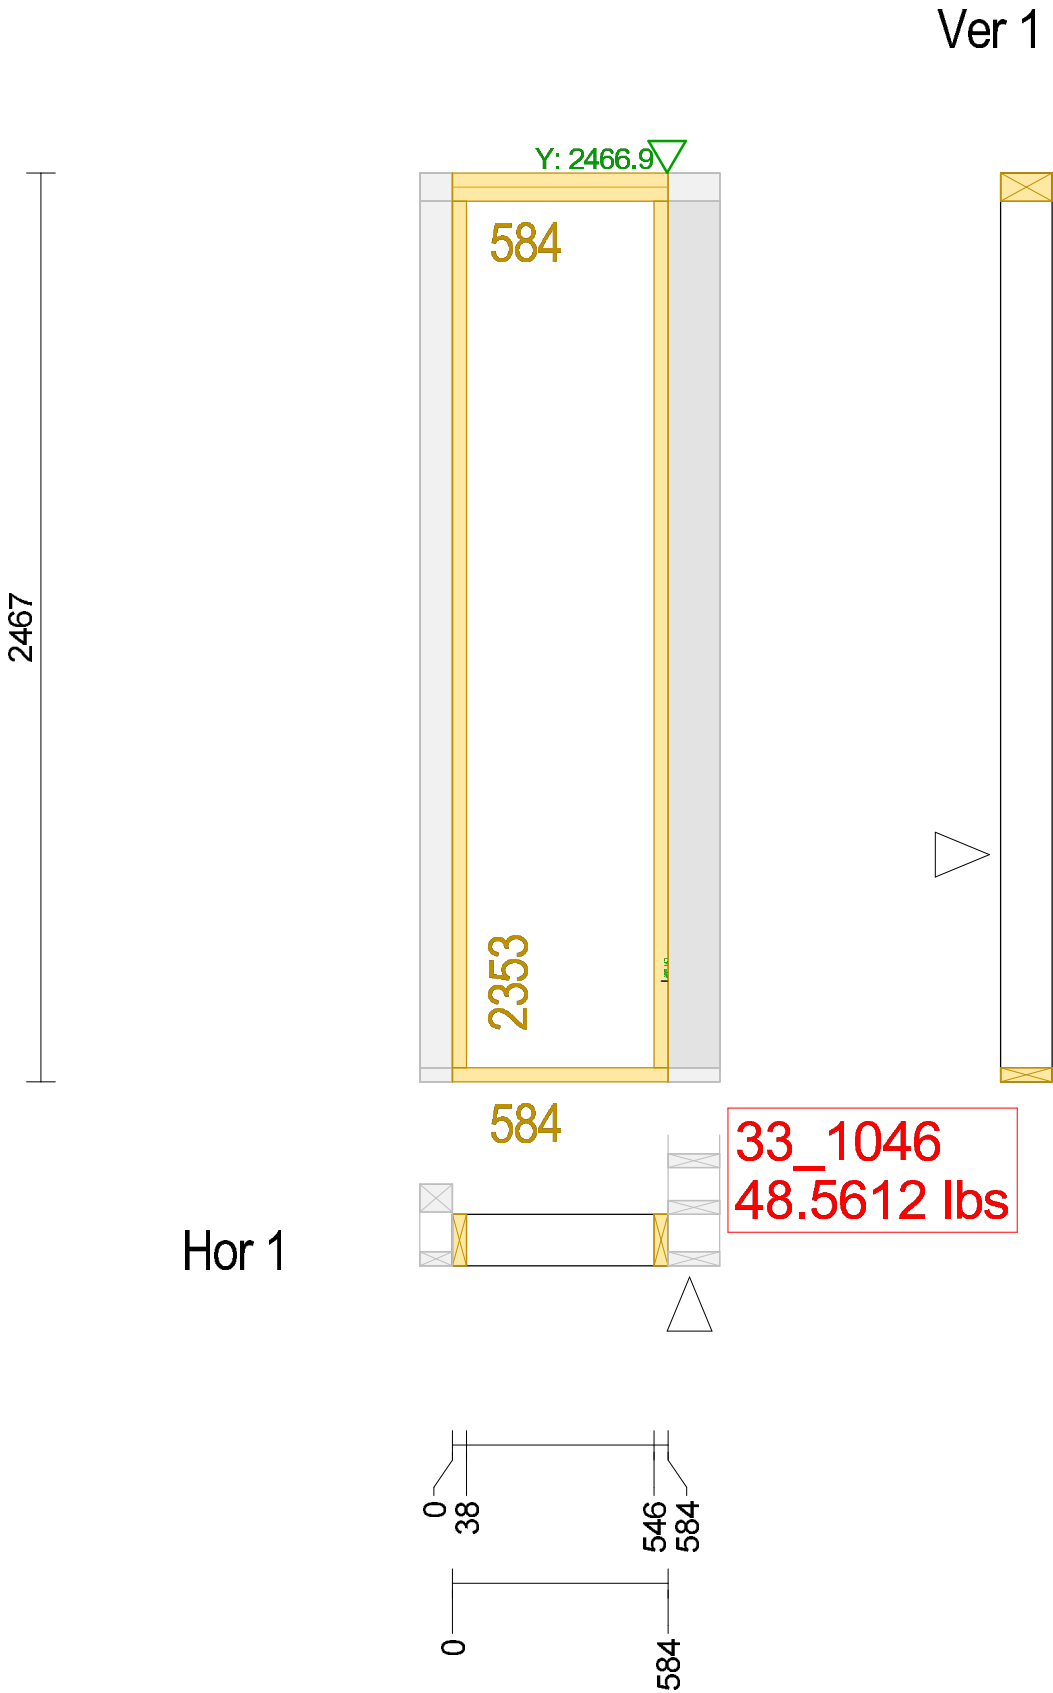



AREA	Name / Initials
Manual Build	
WBS	
Framing Station	
Sheathing	
Insulation/Interior	
Windows/Backing	
Ext. Finishing	
Loading	

you have issues, note them on the back and return the drawing to the office including your name, please



Unit_Wall: 33_1047

Drawn by: JA	Job-Number: 15-RP-033-039
Type: Int_wall 8'	Unitl #: 33
L: 1587 / H: 2467 / W: 89 / A: 3.92 m²	Single Wall #: 1mfw1047

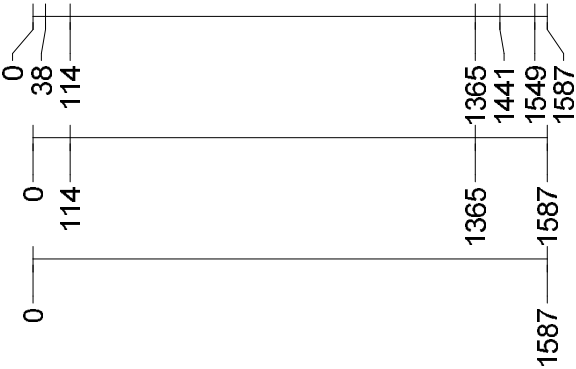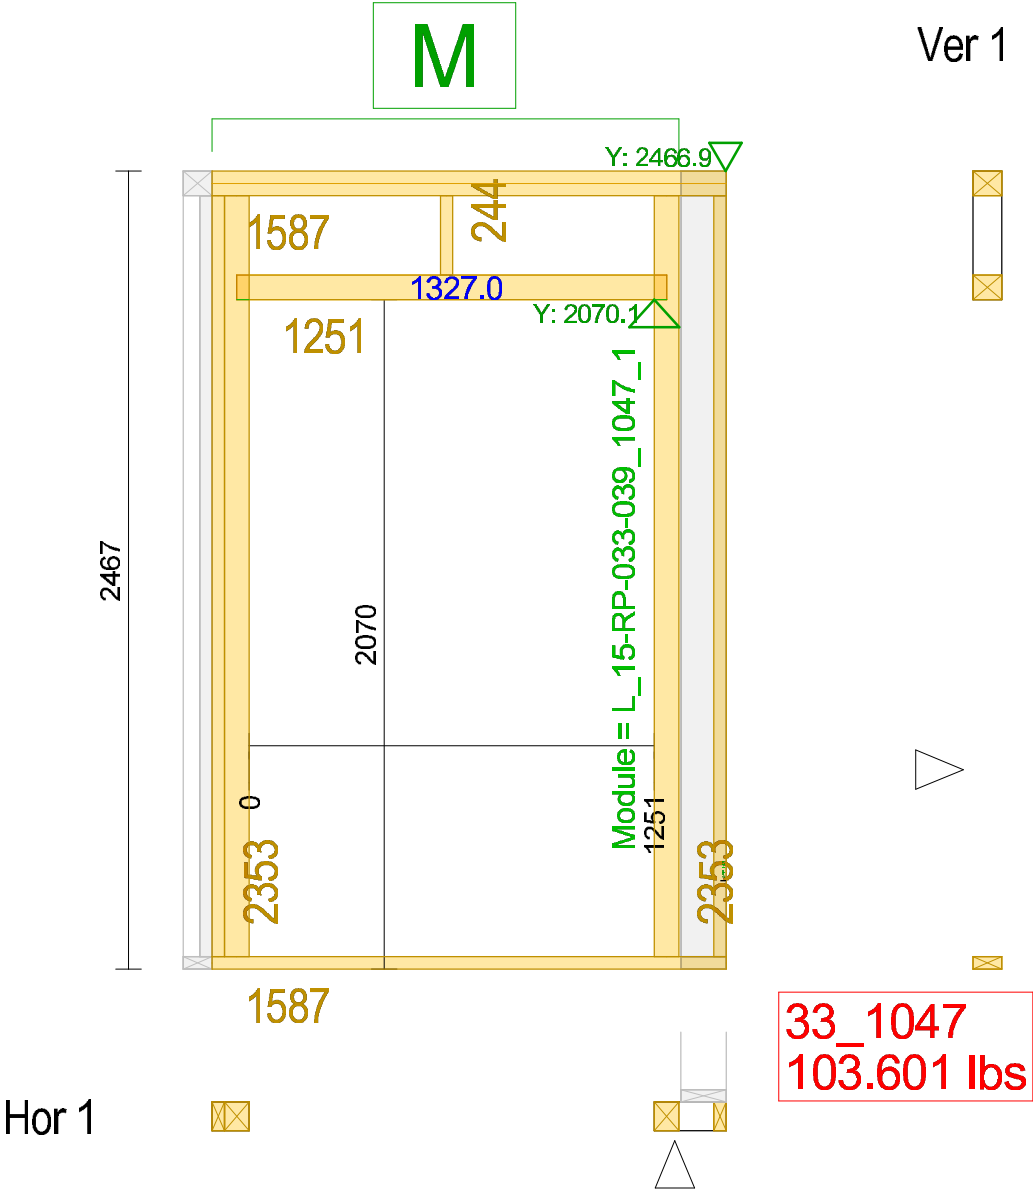



AREA	Name / Initials
Manual Build	
WBS	
Framing Station	
Sheathing	
Insulation/Interior	
Windows/Backing	
Ext. Finishing	
Loading	

you have issues, note them on the back and return the drawing to the office including your name, please



Unit_Wall: 33_1048

Drawn by: JA	Job-Number: 15-RP-033-039
Type: Int_wall 8'	Unitl #: 33
L: 1651 / H: 2467 / W: 89 / A: 4.07 m²	Single Wall #: 1mfw1048

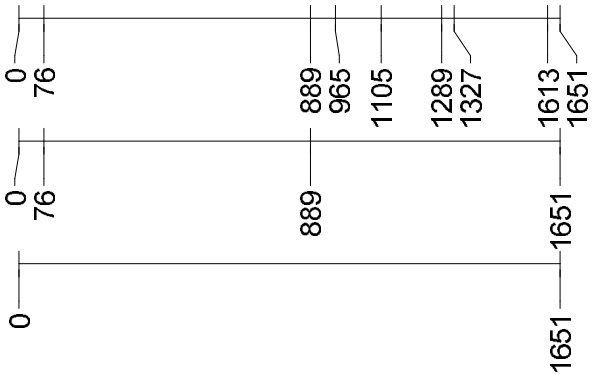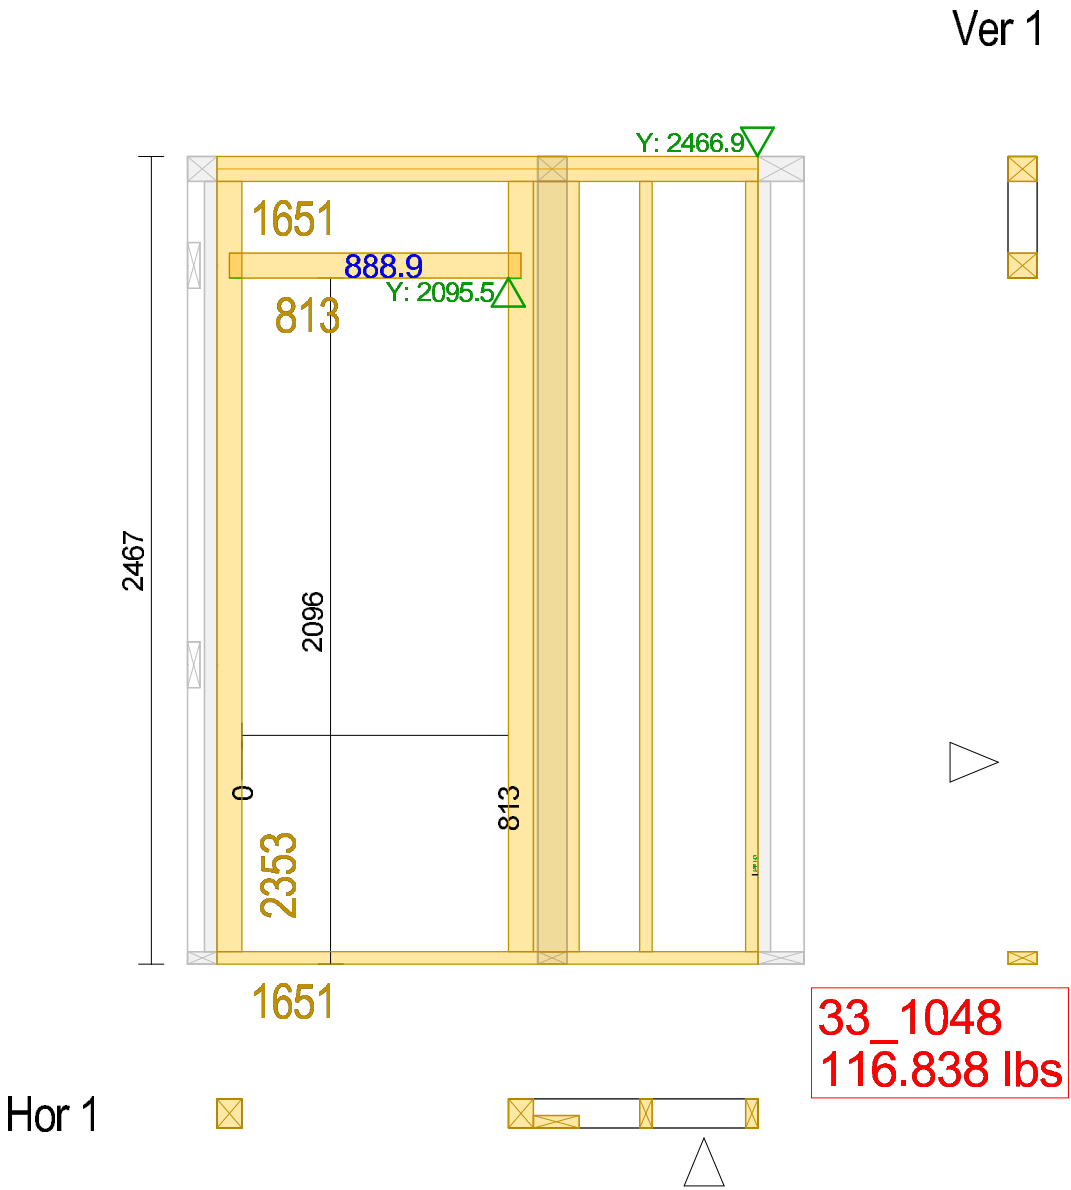

AREA	Name / Initials
Manual Build	
WBS	
Framing Station	
Sheathing	
Insulation/Interior	
Windows/Backing	
Ext. Finishing	
Loading	



you have issues, note them on the back and return the drawing to the office including your name, please



Unit_Wall: 33_1049

Drawn by: JA	Job-Number: 15-RP-033-039
Type: Int_wall 8'	Unitl #: 33
L: 3045 / H: 2467 / W: 89 / A: 7.51 m²	Single Wall #: 1mfw1049

Ver 1

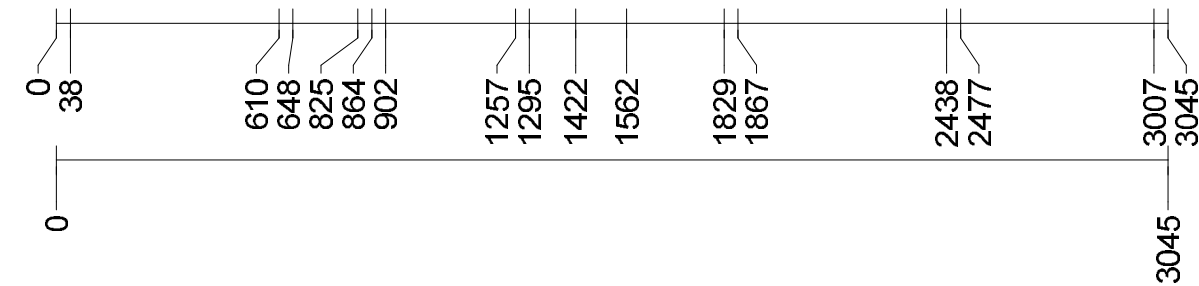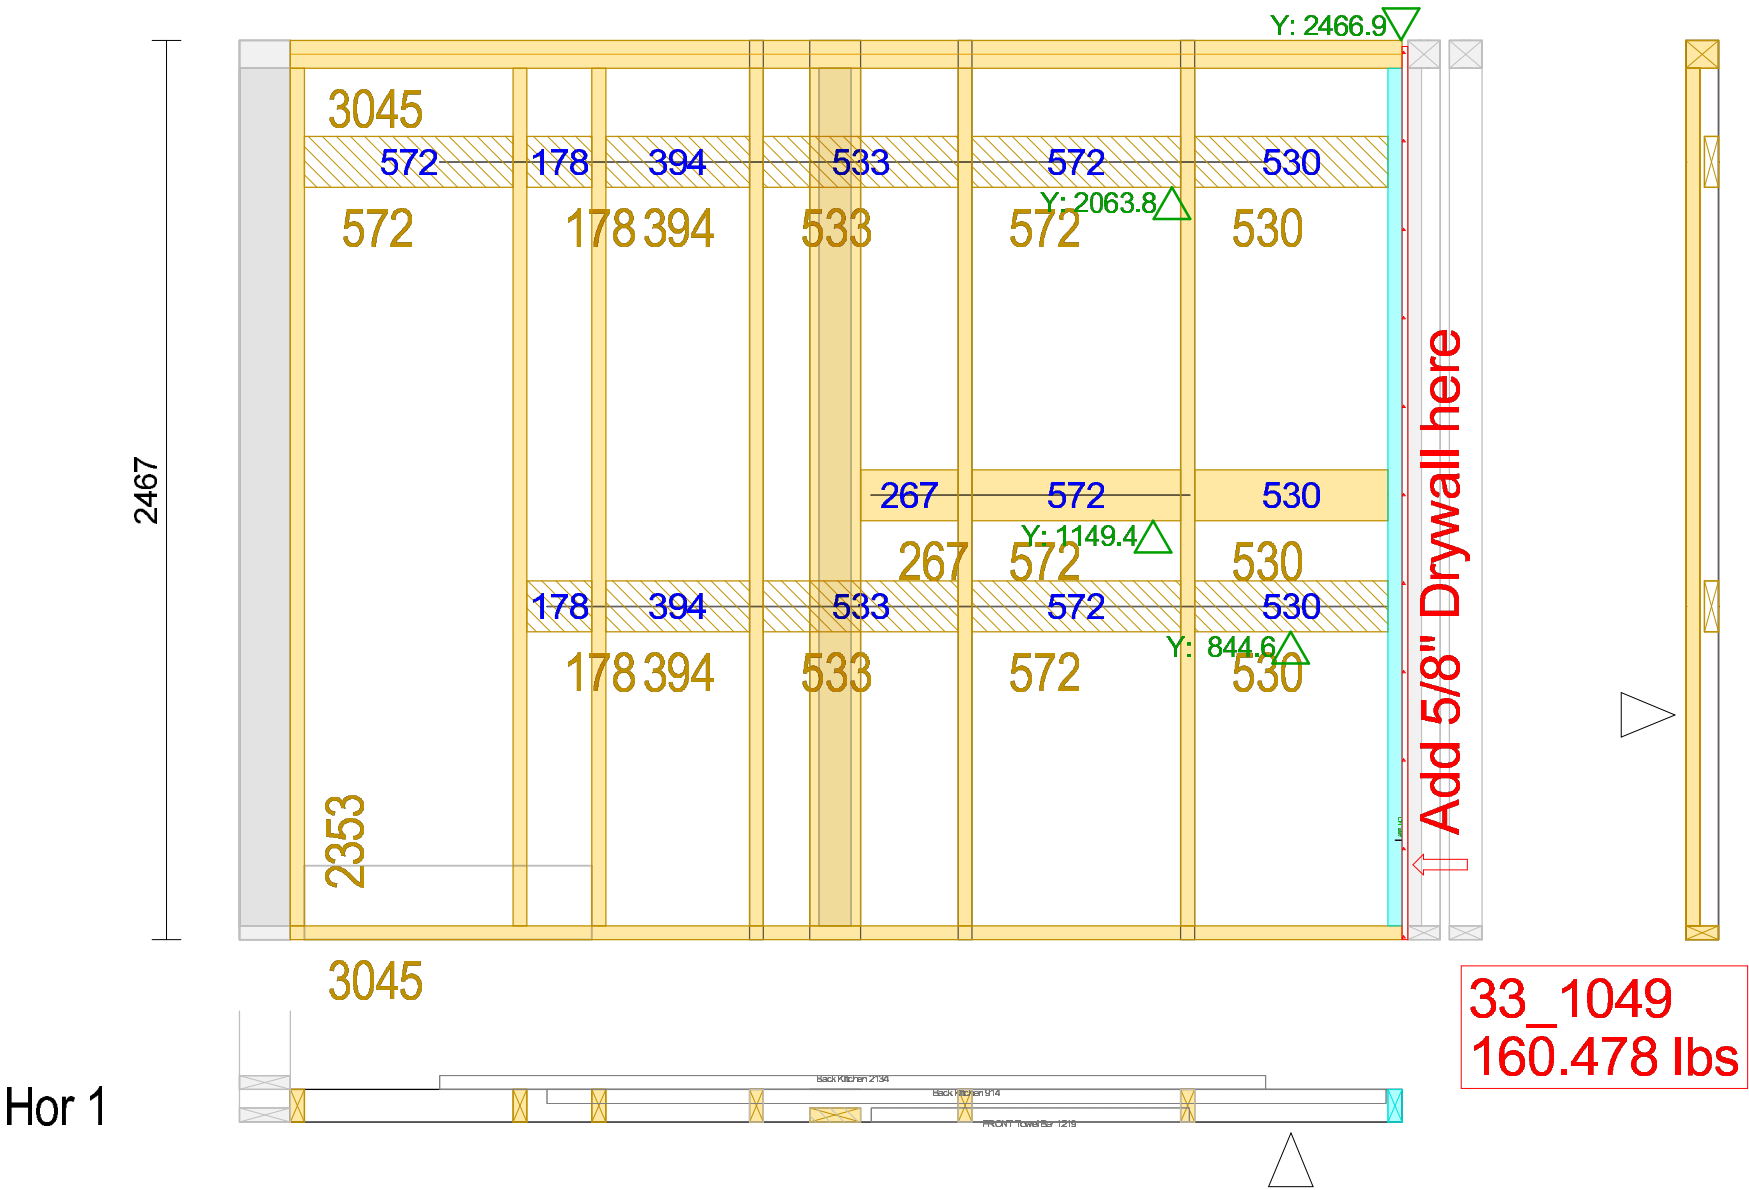


AREA	Name / Initials
Manual Build	
WBS	
Framing Station	
Sheathing	
Insulation/Interior	
Windows/Backling	
Ext. Finishing	
Loading	

you have issues, note them on the back and return the drawing to the office including your name, please



Unit_Wall: 33_1050

Drawn by: JA	Job-Number: 15-RP-033-039
Type: Int_wall 8'	Unitl #: 33
L: 749 / H: 2467 / W: 140 / A: 1.85 m²	Single Wall #: 1mfw1050

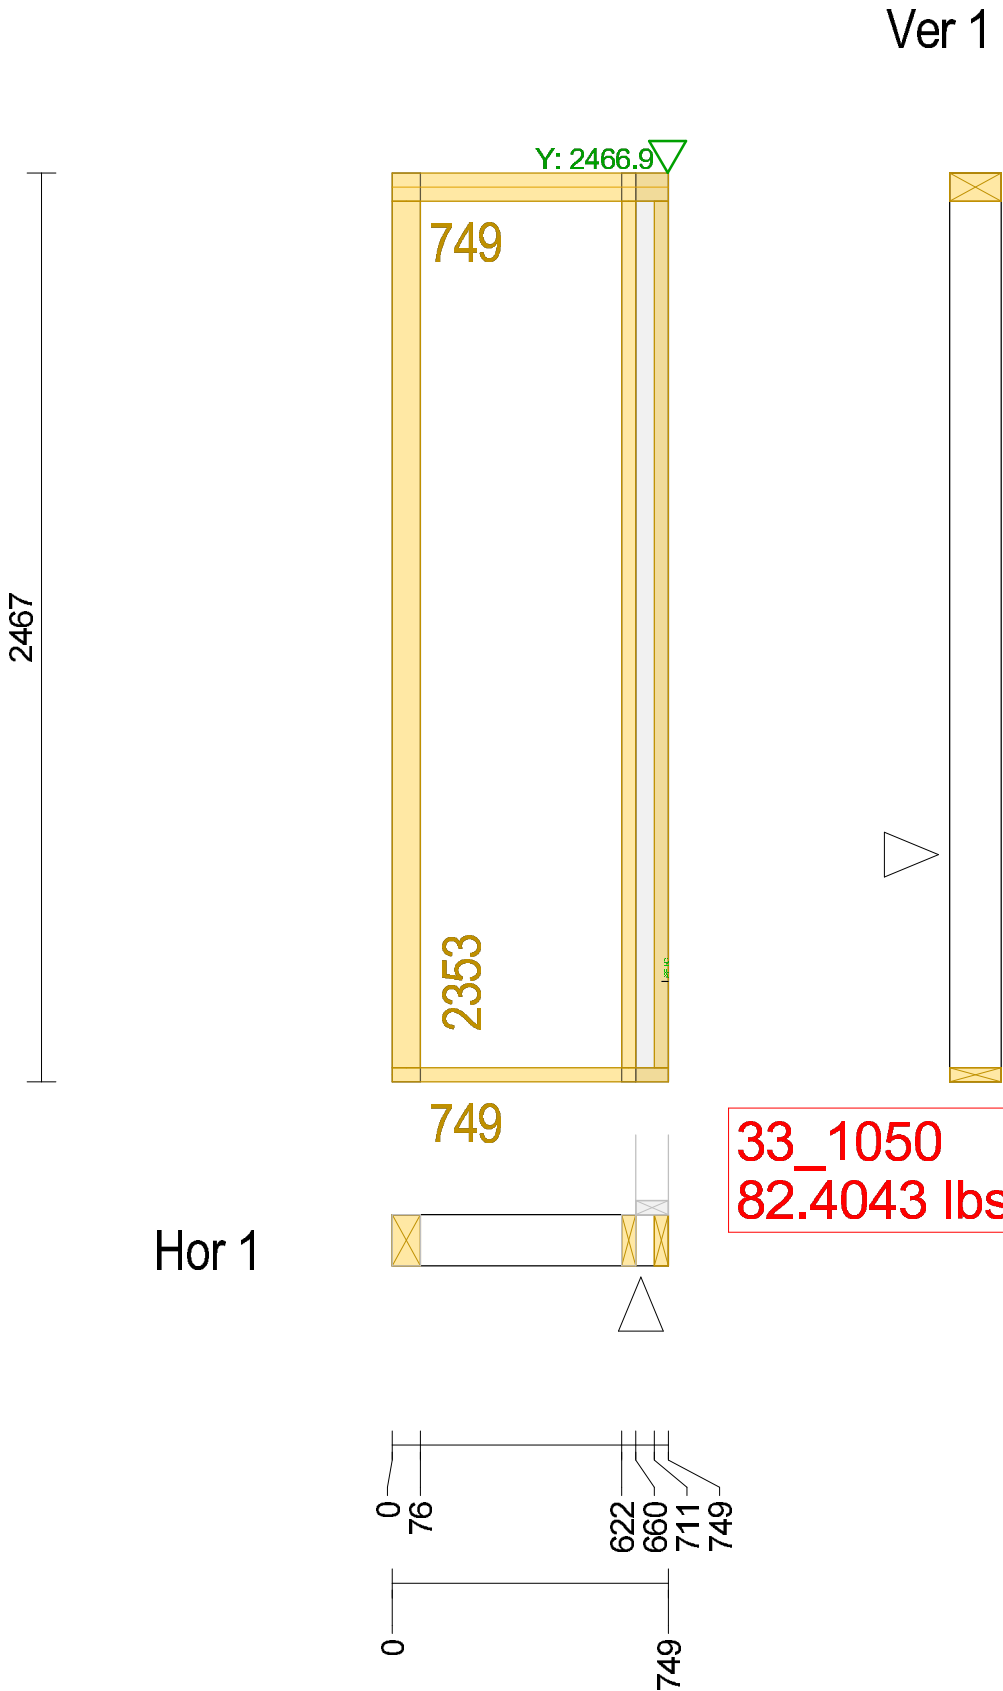

AREA	Name / Initials
Manual Build	
WBS	
Framing Station	
Sheathing	
Insulation/Interior	
Windows/Backing	
Ext. Finishing	
Loading	

you have issues, note them on the back and return the drawing to the office including your name, please



Drawn by: JA


Job-Number: 15-RP-033-039

Type: Int_wall 8'

Unitl #: 33

L: 3200 / H: 2467 / W: 89 / A: 6.92 m²

Single Wall #: 1mfw1051

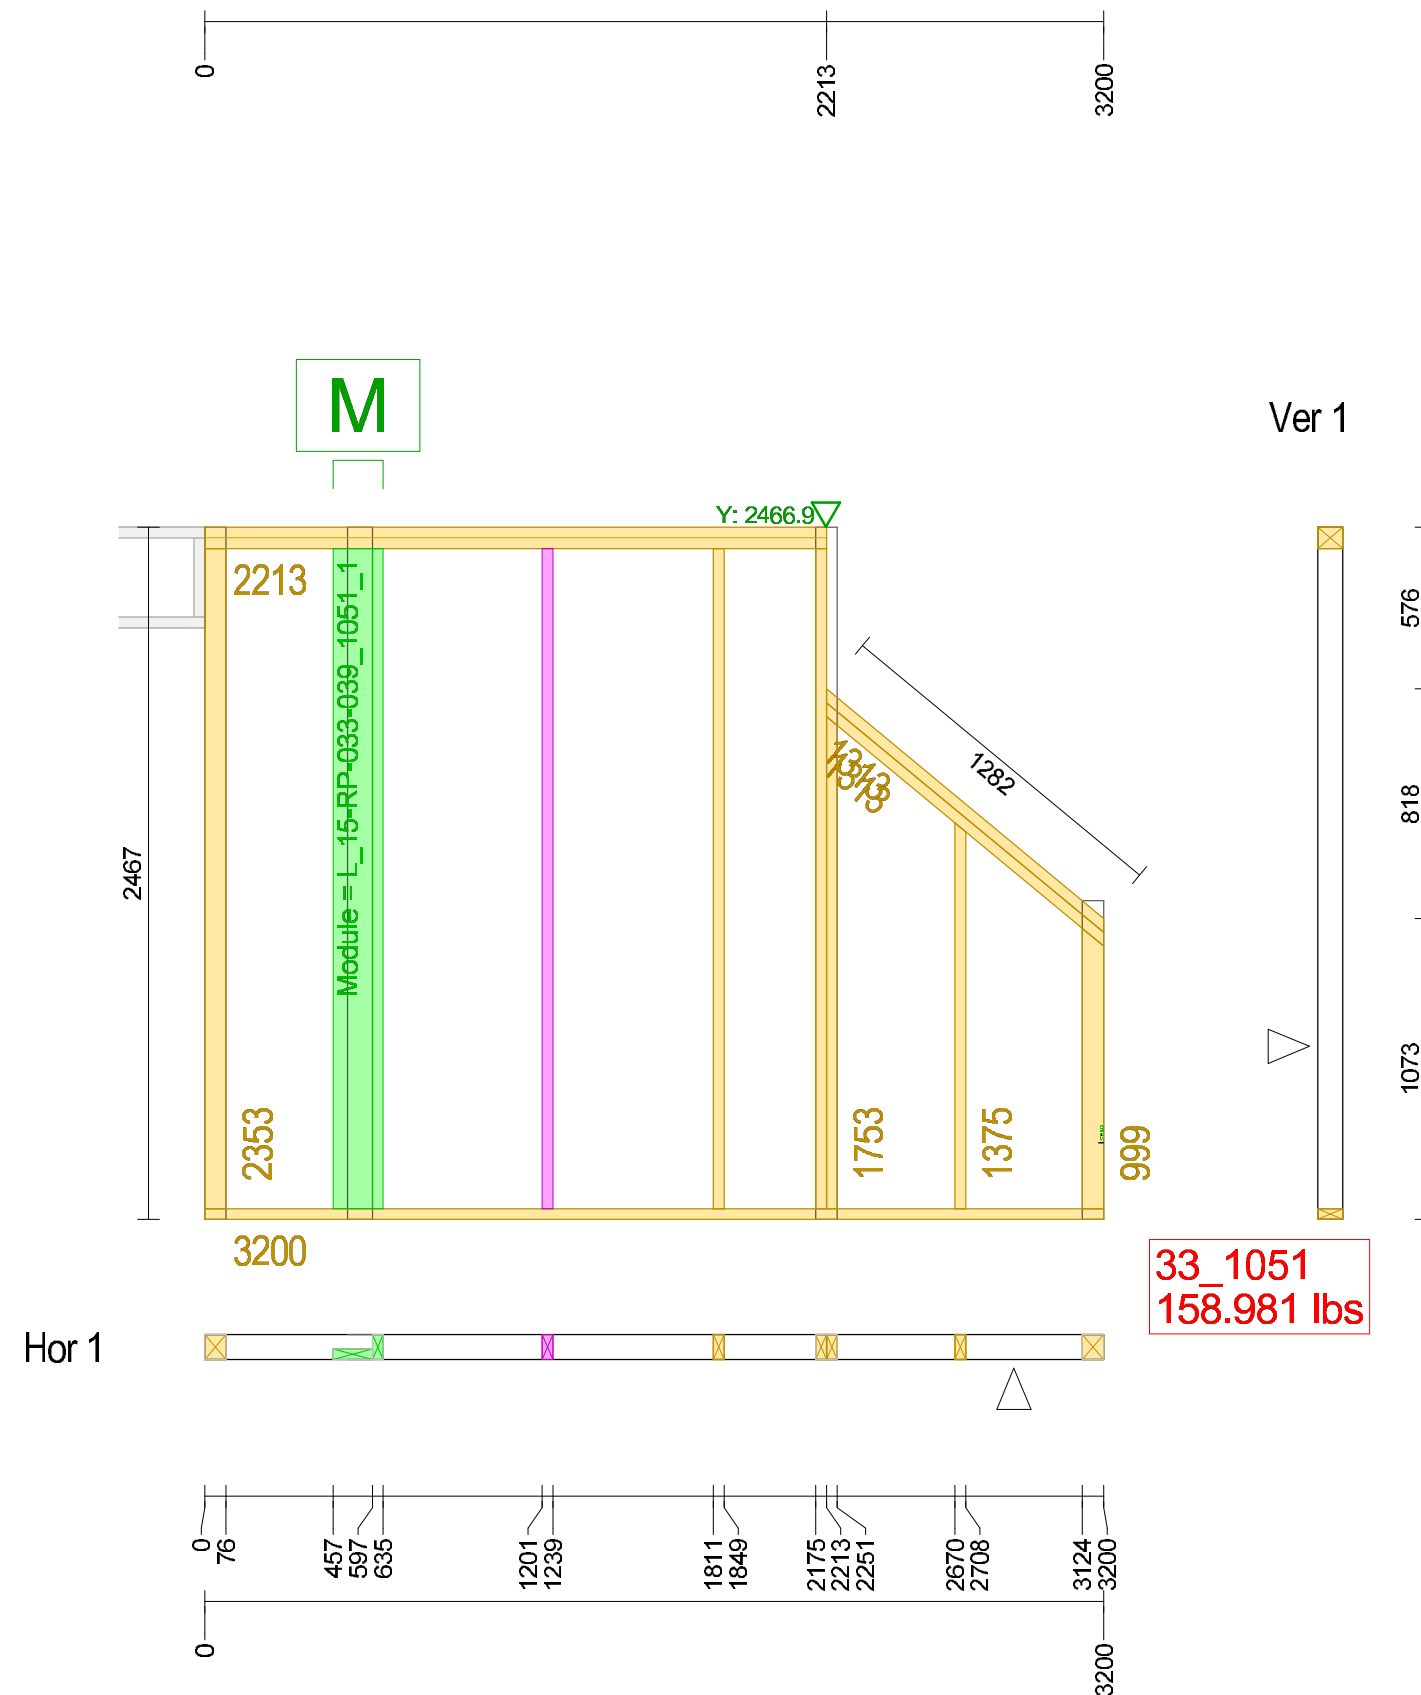

AREA	Name / Initials
Manual Build	
WBS	
Framing Station	
Sheathing	
Insulation/Interior	
Windows/Backing	
Ext. Finishing	
Loading	


you have issues, note them on the back and return the drawing to the office including your name, please



Unit_Wall: 33_1052

Drawn by: JA	Job-Number: 15-RP-033-039
Type: Interior Stair less than 8'	Unitl #: 33
L: 2864 / H: 2108 / W: 89 / A: 3.36 m²	Single Wall #: 1mfw1052

Ver 1

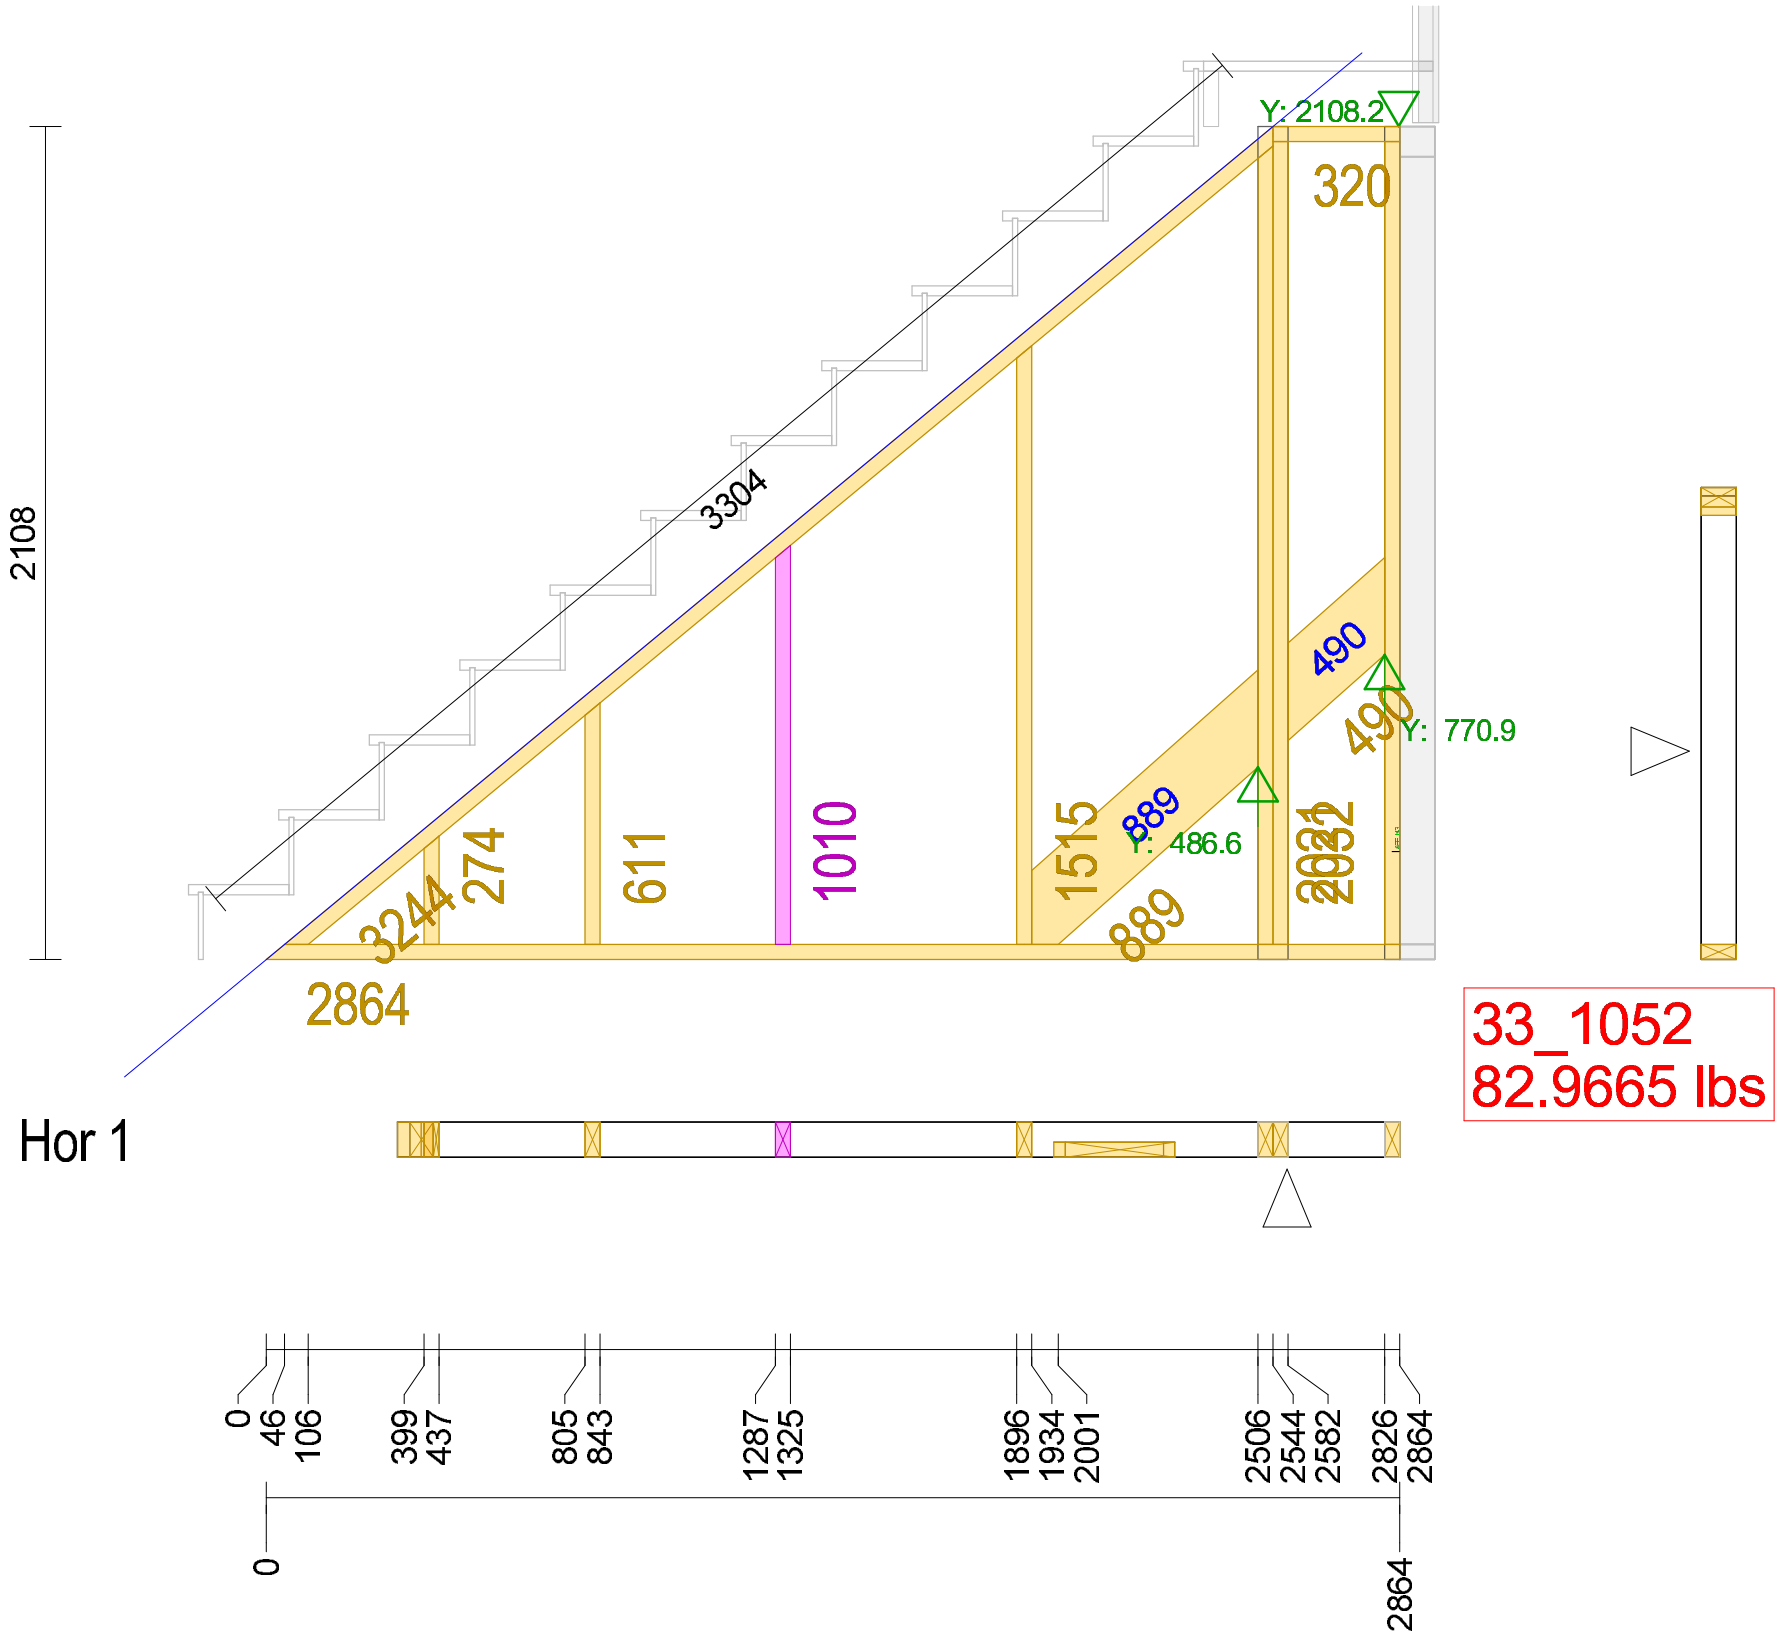


AREA	Name / Initials
Manual Build	
WBS	
Framing Station	
Sheathing	
Insulation/Interior	
Windows/Backing	
Ext. Finishing	
Loading	

you have issues, note them on the back and return the drawing to the office including your name, please



Unit_Wall: 33_1053

Drawn by: JA	Job-Number: 15-RP-033-039
Type: Int_wall 8'	Unitl #: 33
L: 156 / H: 2108 / W: 89 / A: 0.33 m²	Single Wall #: 1mfw1053

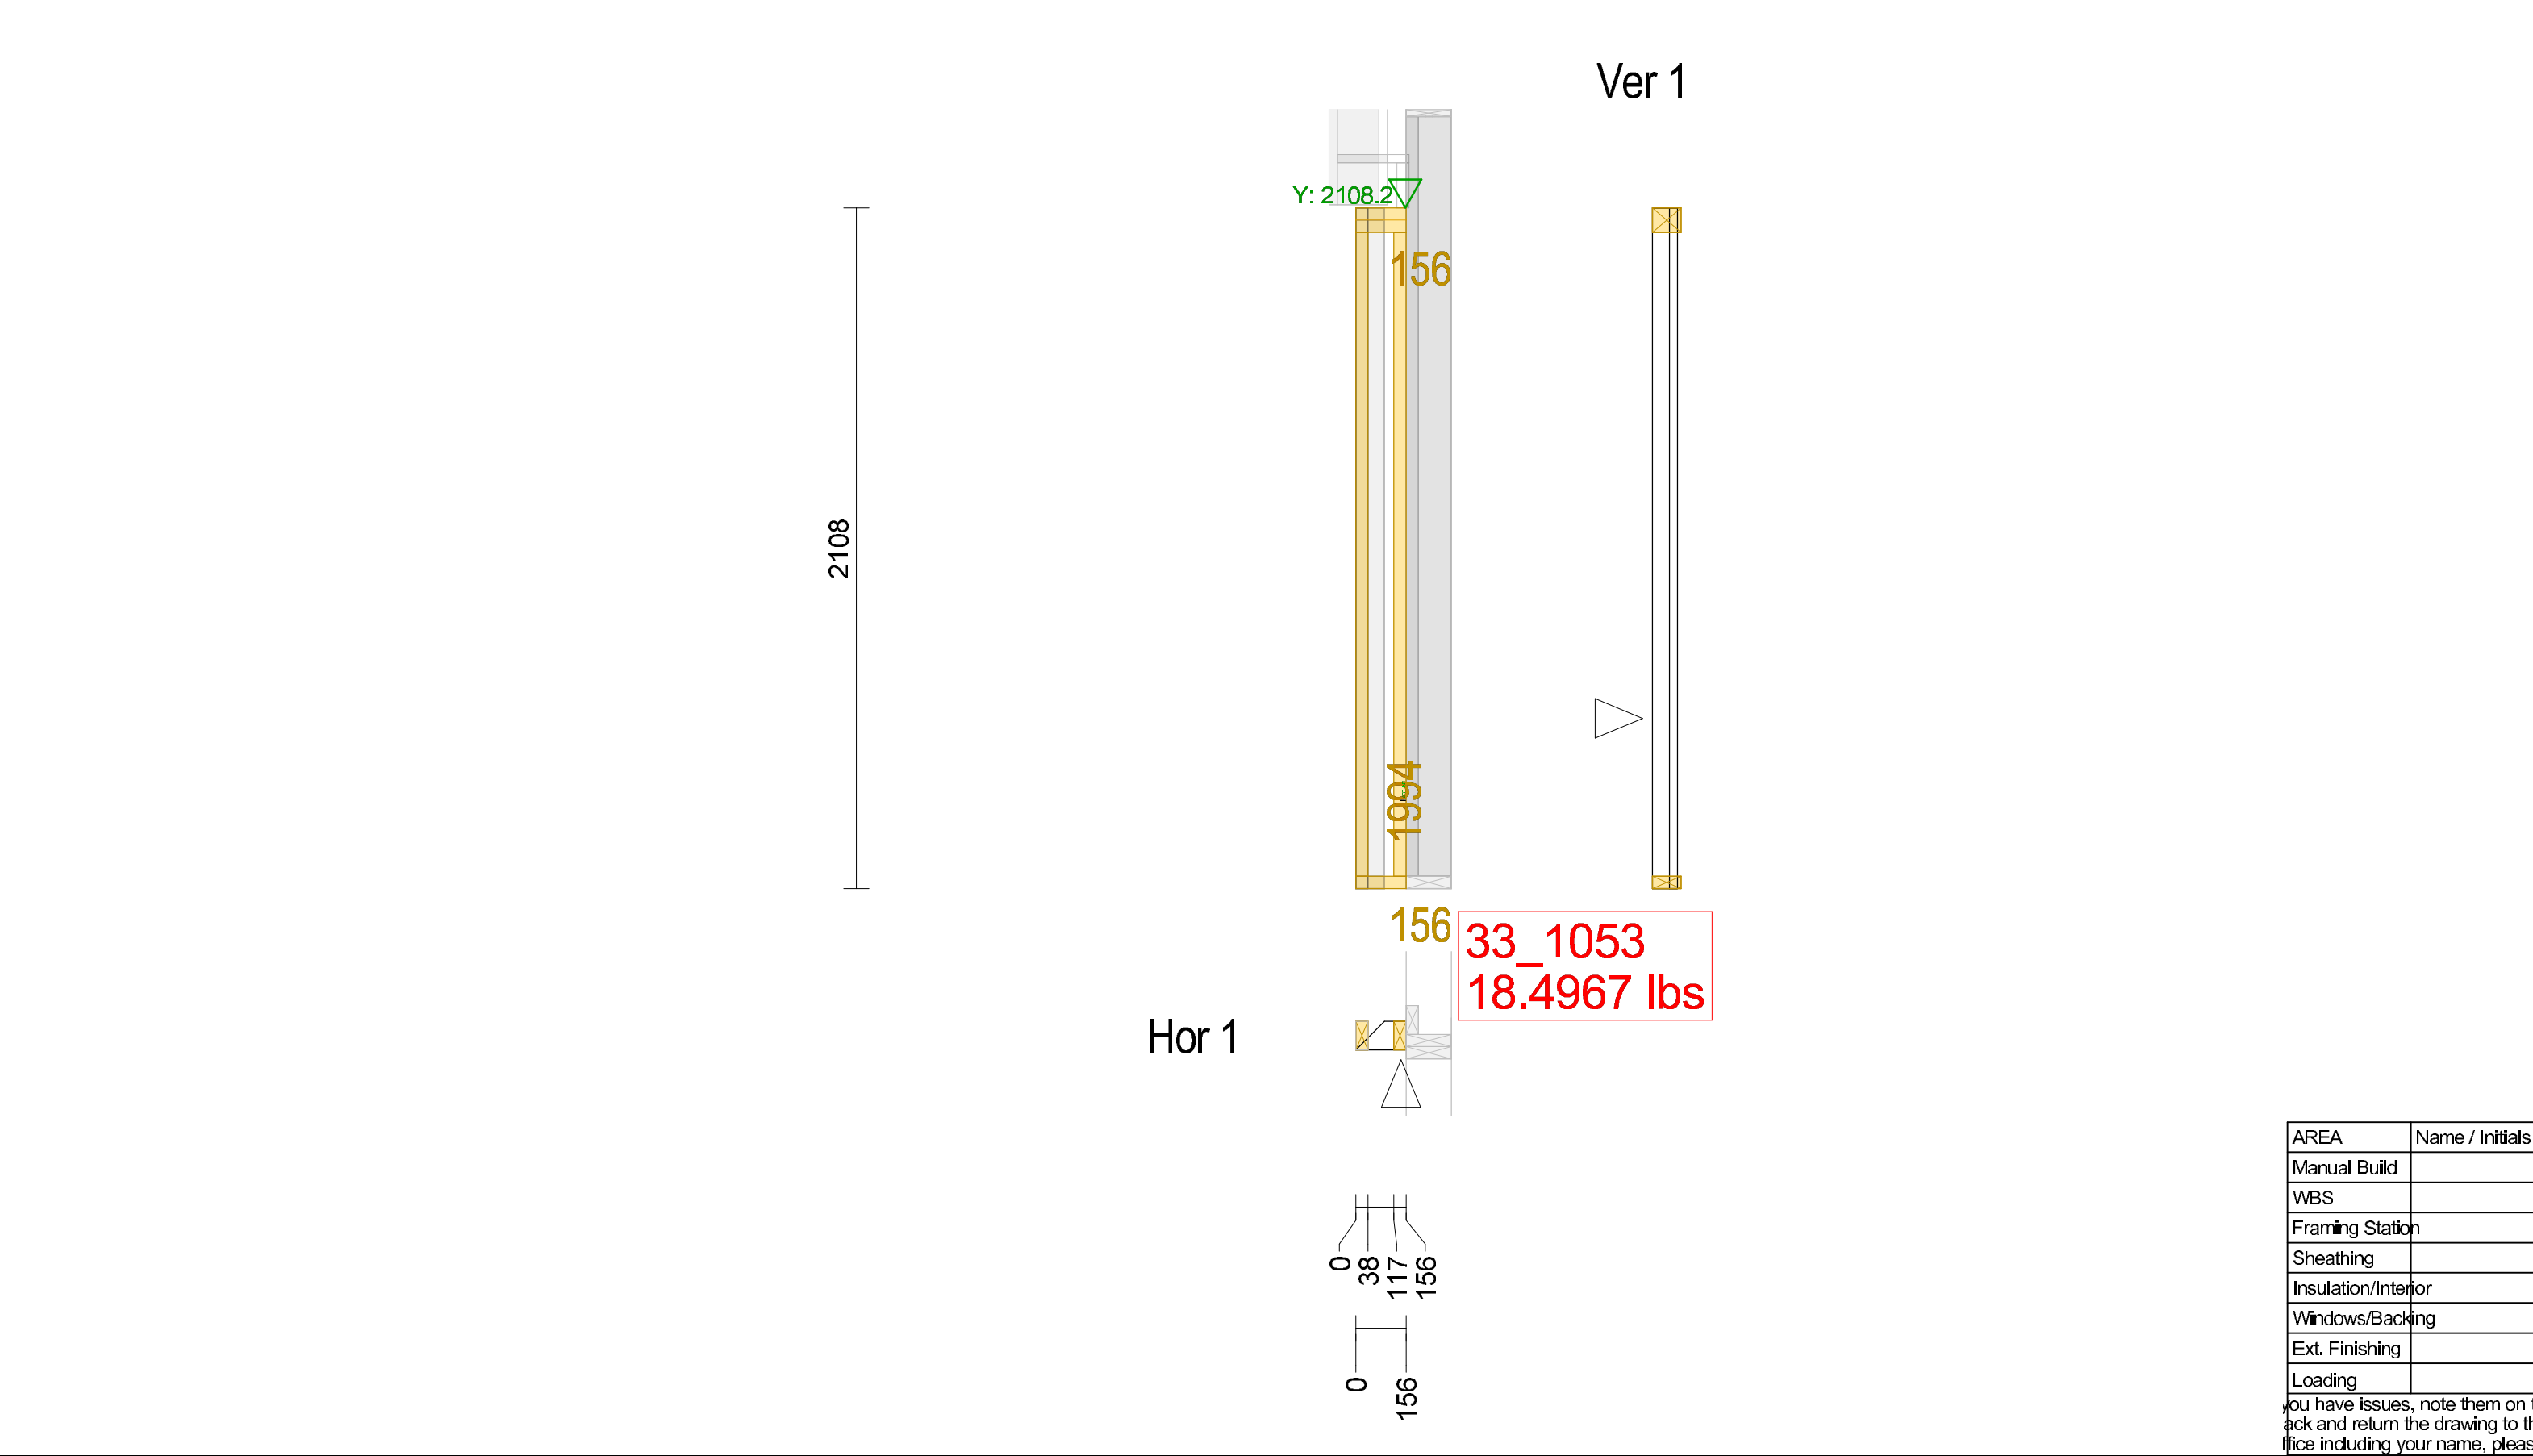



Unit_Wall: 33_1054

Drawn by: JA

Job-Number: 15-RP-033-039


Type: pony wall

Unitl #: 33

L: 572 / H: 359 / W: 89 / A: 0.21 m²

Single Wall #: 1mfw1054

Ver 1

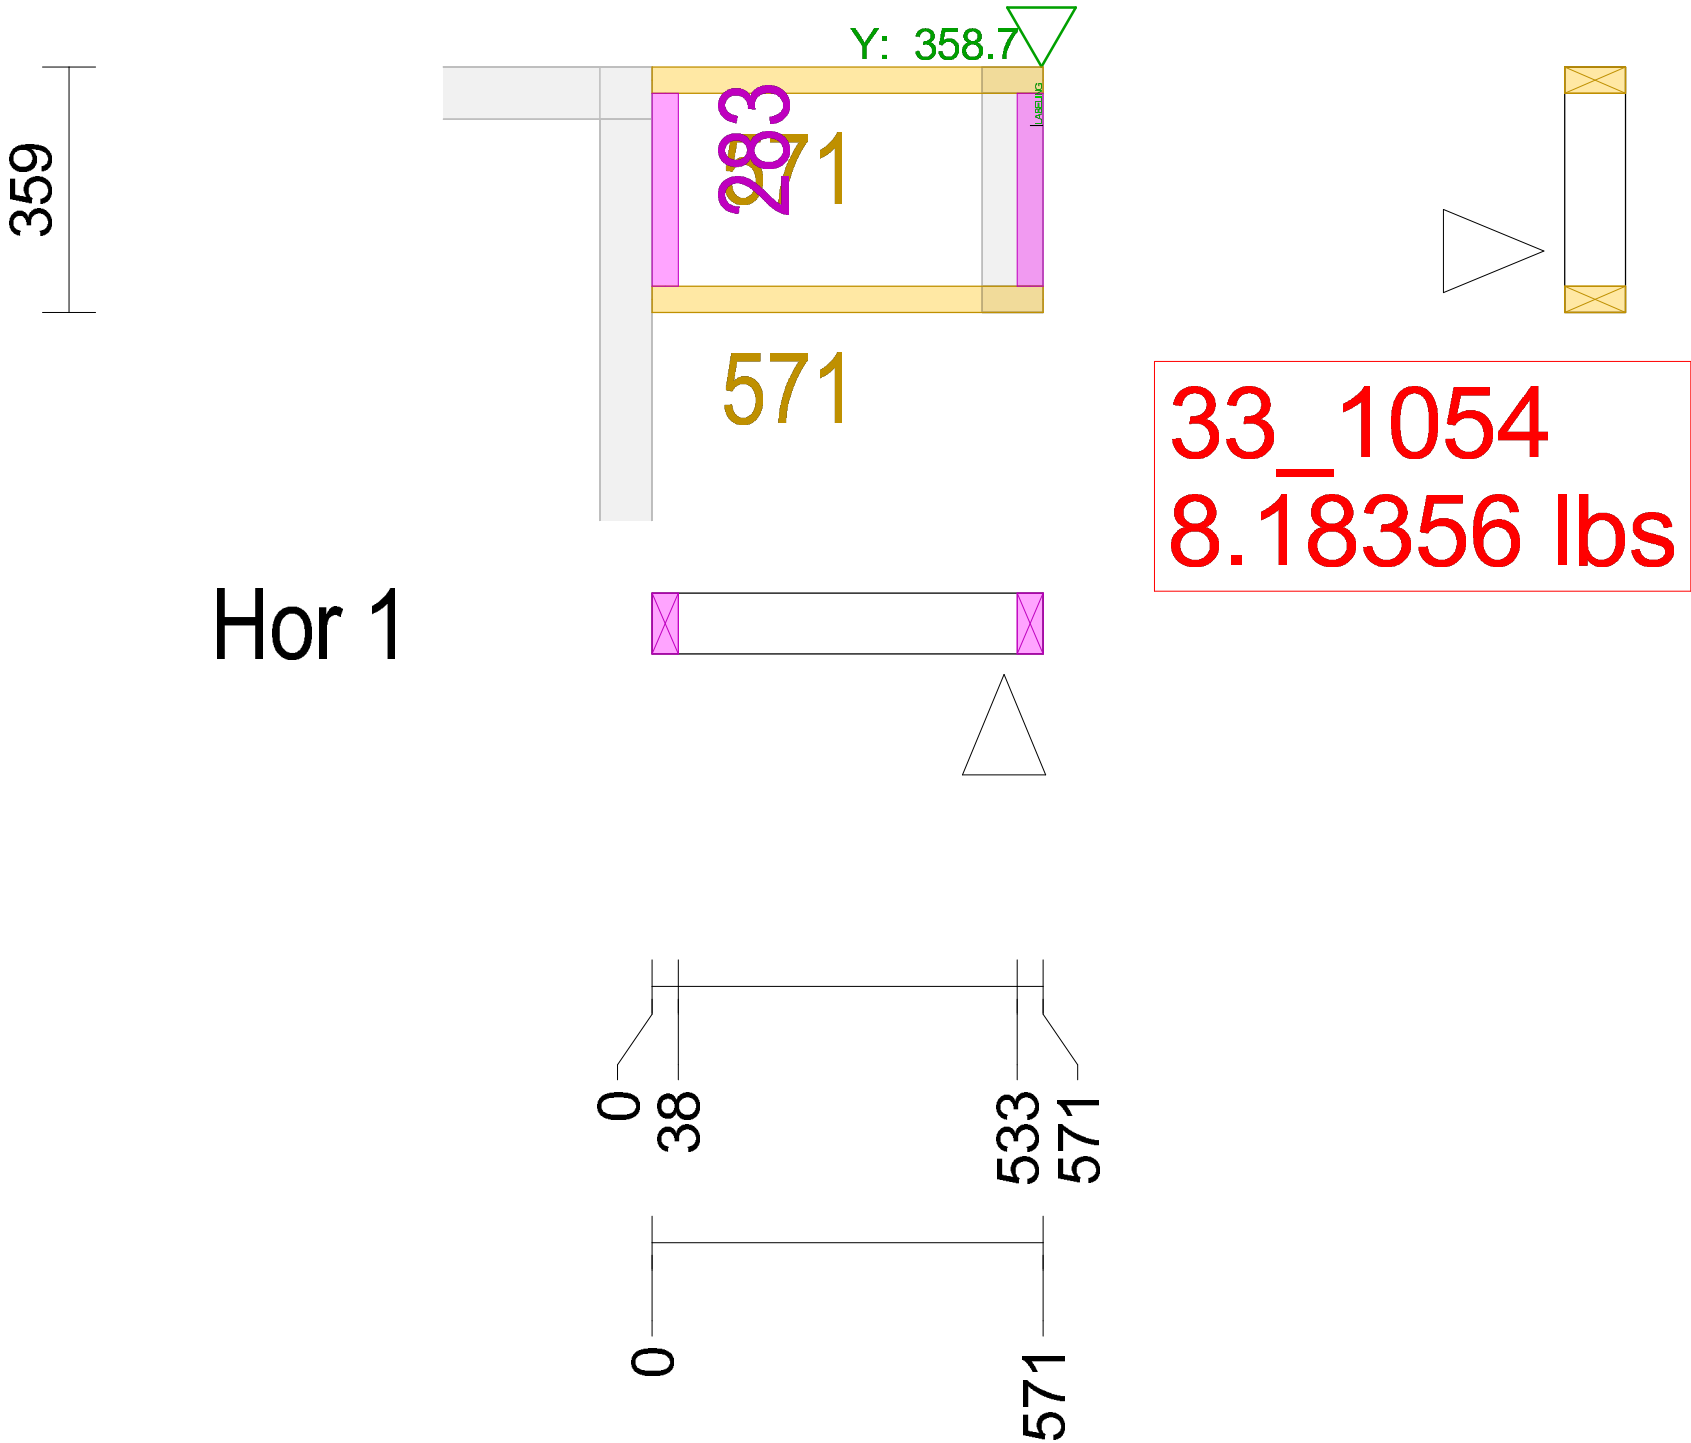

AREA	Name / Initials
Manual Build	
WBS	
Framing Station	
Sheathing	
Insulation/Interior	
Windows/Back	
Ext. Finishing	
Loading	

you have issues, note them on the back and return the drawing to the office including your name, please




Unit_Wall: 33_1055

Drawn by: JA	Job-Number: 15-RP-033-039
Type: pony wall	Unitl #: 33
L: 1095 / H: 359 / W: 89 / A: 0.39 m²	Single Wall #: 1mfw1055

Ver 1

Hor 1

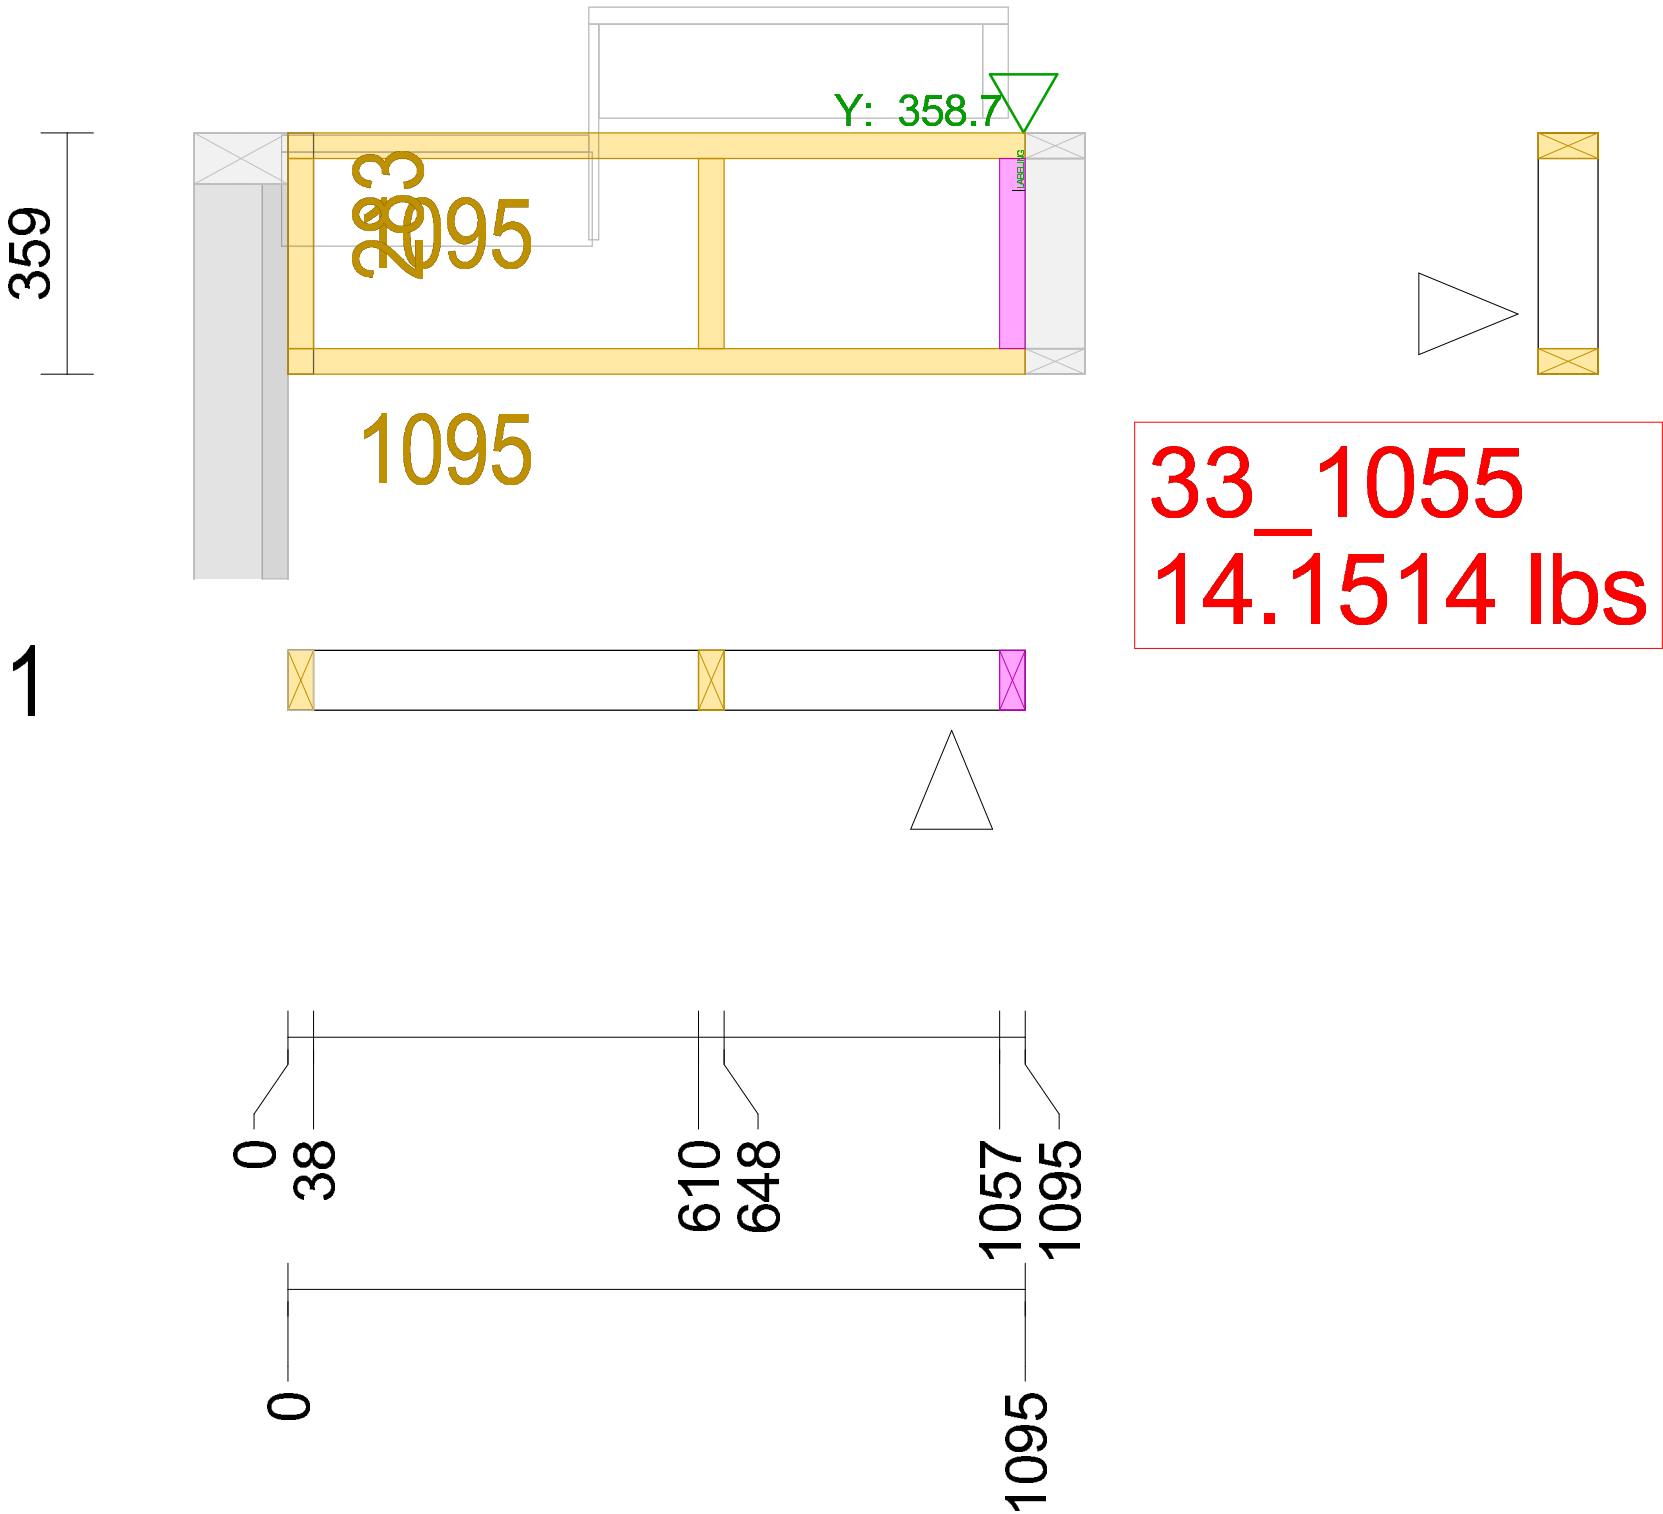


AREA	Name / Initials
Manual Build	
WBS	
Framing Station	
Sheathing	
Insulation/Interior	
Windows/Backing	
Ext. Finishing	
Loading	

you have issues, note them on the back and return the drawing to the office including your name, please



Unit_Wall: 33_1058

Drawn by: JA	Job-Number: 15-RP-033-039
Type: Int_wall 8'	Unitl #: 33
L: 2438 / H: 2496 / W: 89 / A: 5.30 m²	Single Wall #: 1mfw1058

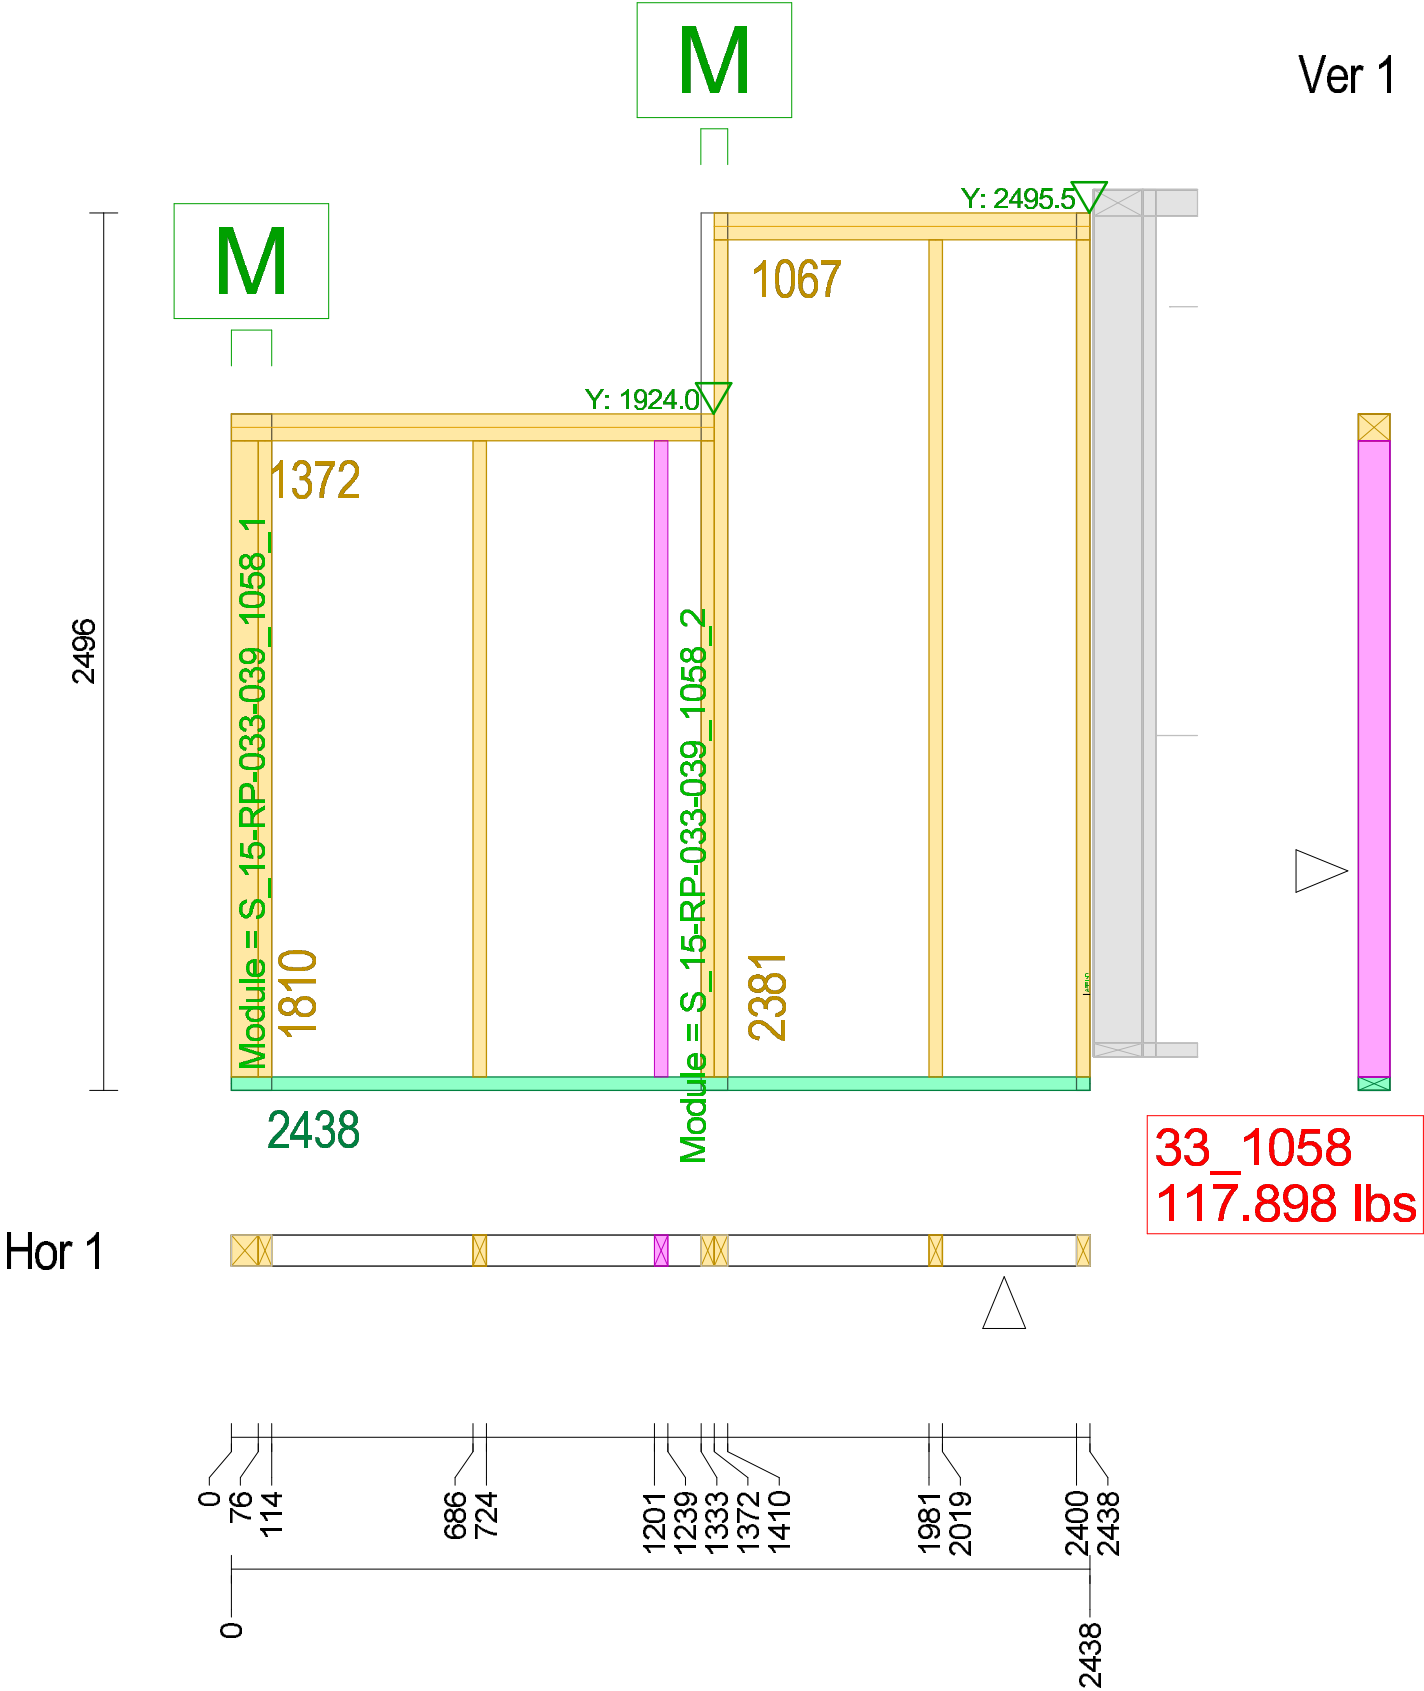

AREA	Name / Initials
Manual Build	
WBS	
Framing Station	
Sheathing	
Insulation/Interior	
Windows/Backing	
Ext. Finishing	
Loading	

you have issues, note them on the back and return the drawing to the office including your name, please